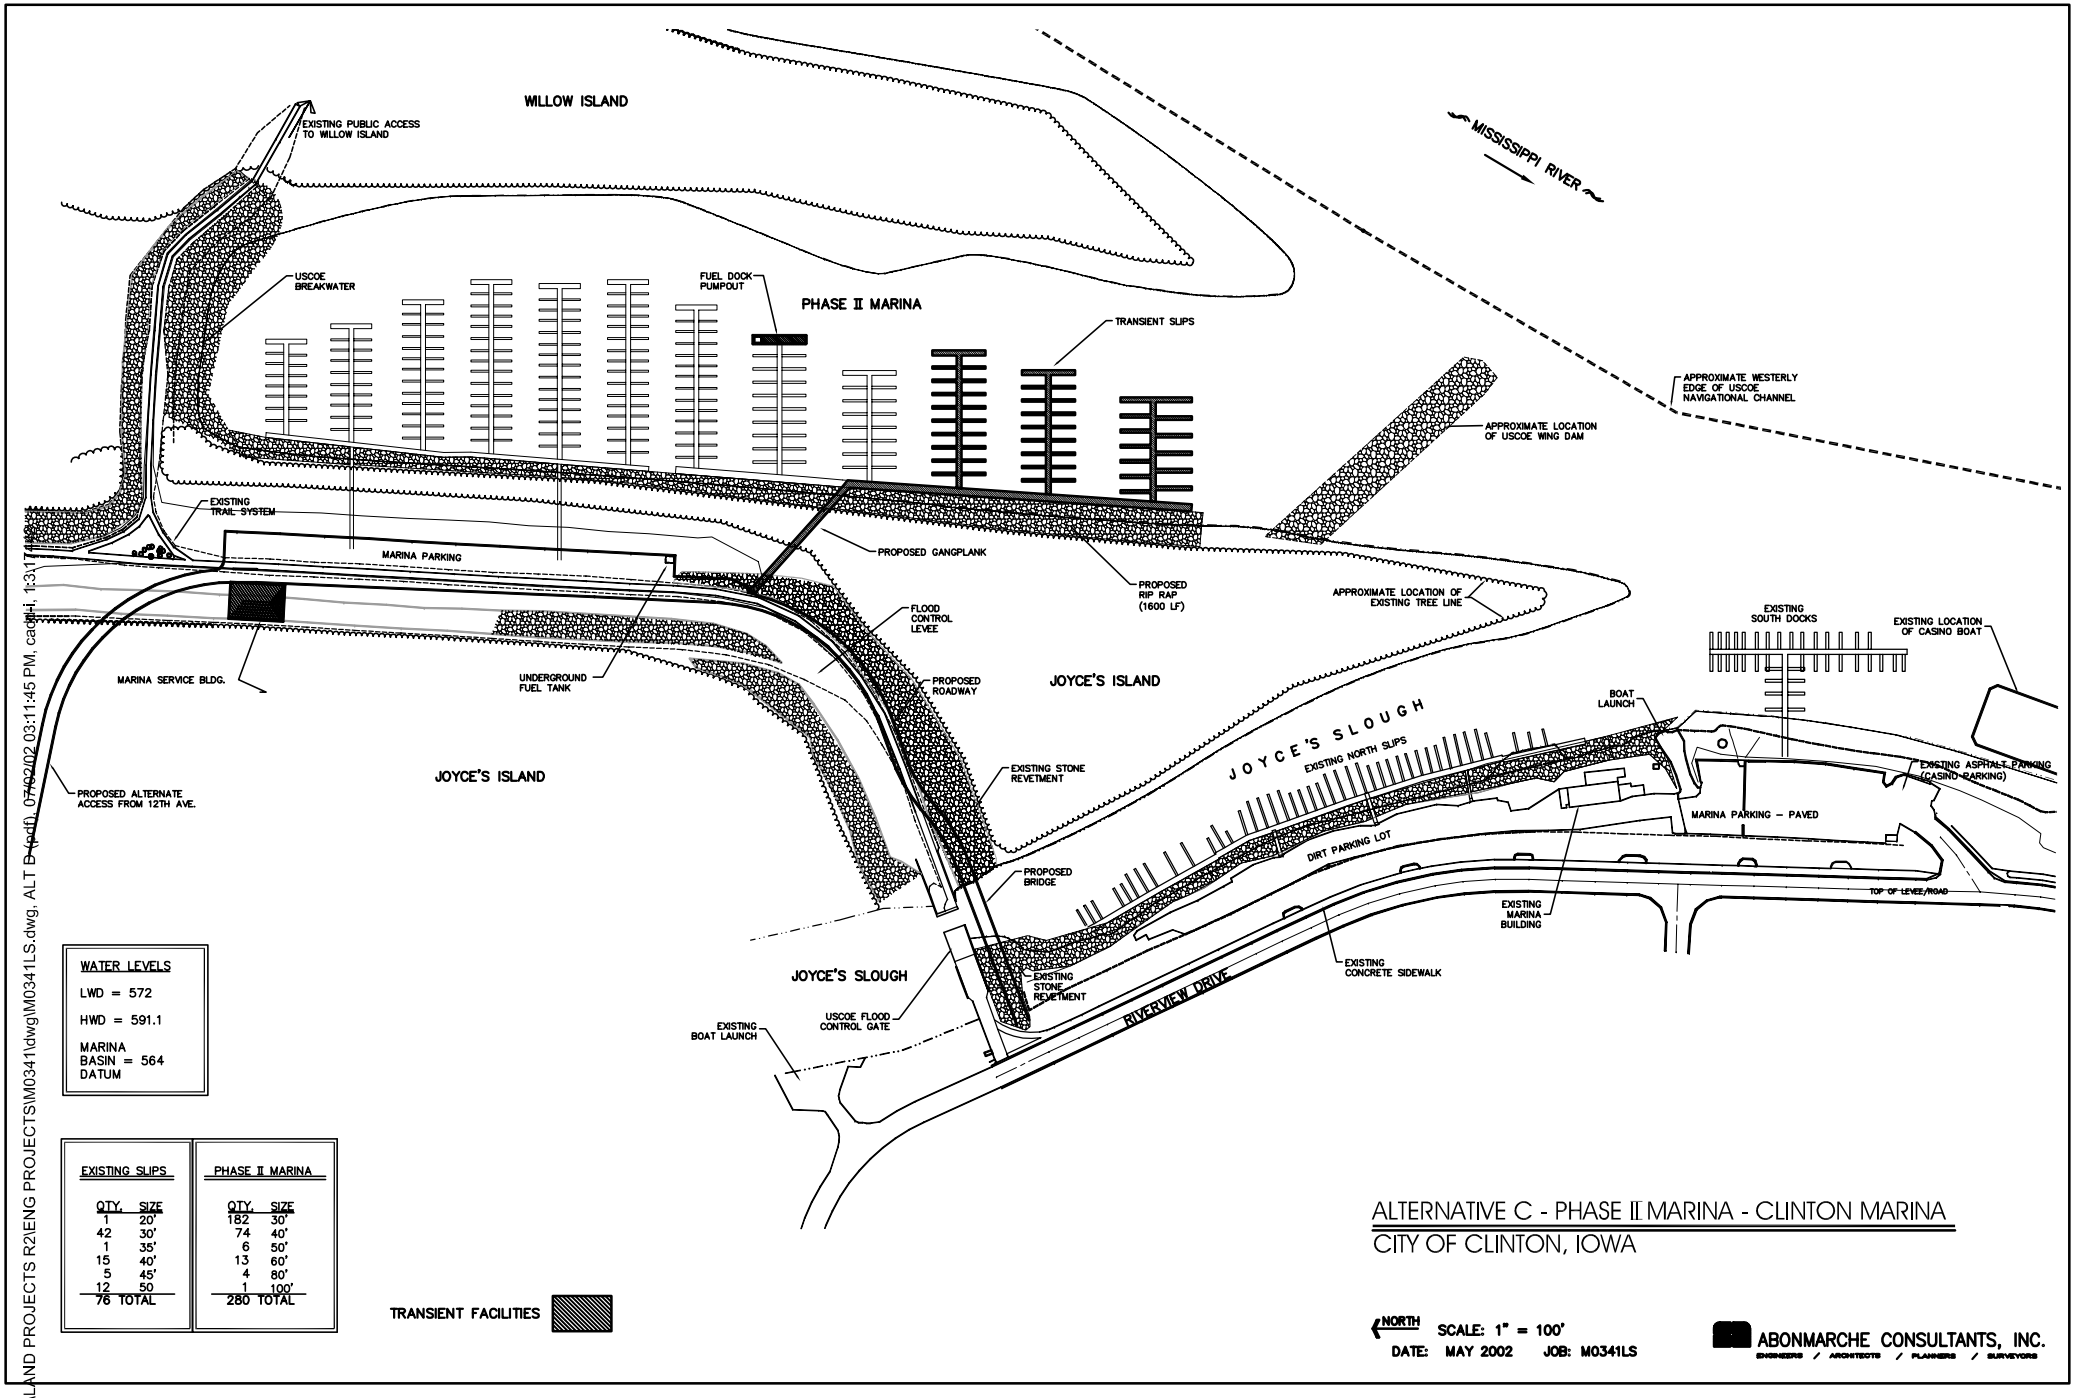

WATER LEVELS
LWD = 572
HWD = 591.1
MARINA BASIN = 564 DATUM

EXISTING SLIPS	
QTY.	SIZE
1	20'
42	30'
1	35'
15	40'
5	45'
12	50
76 TOTAL	

PHASE II MARINA	
QTY.	SIZE
182	30'
74	40'
6	50'
13	60'
4	80'
1	100'
280 TOTAL	

TRANSIENT FACILITIES

ALTERNATIVE C - PHASE II MARINA - CLINTON MARINA

CITY OF CLINTON, IOWA

NORTH SCALE: 1" = 100'

DATE: MAY 2002 JOB: M0341LS

ABONMARCHE CONSULTANTS, INC.
ENGINEERS / ARCHITECTS / PLANNERS / SURVEYORS

E:\LAND PROJECTS R2\ENG PROJECTS\M0341\dwg\M0341LS.dwg, ALT B (pdf), 07/02/02 03:11:45 PM, cadmi, 1:3\1144