SLIP SUMMARY	
SLIP LENGTH	#SLIPS
20'	12
25'	48
30'	25
40'	14
50'	15
60'	1
70'	1
TOTAL	116

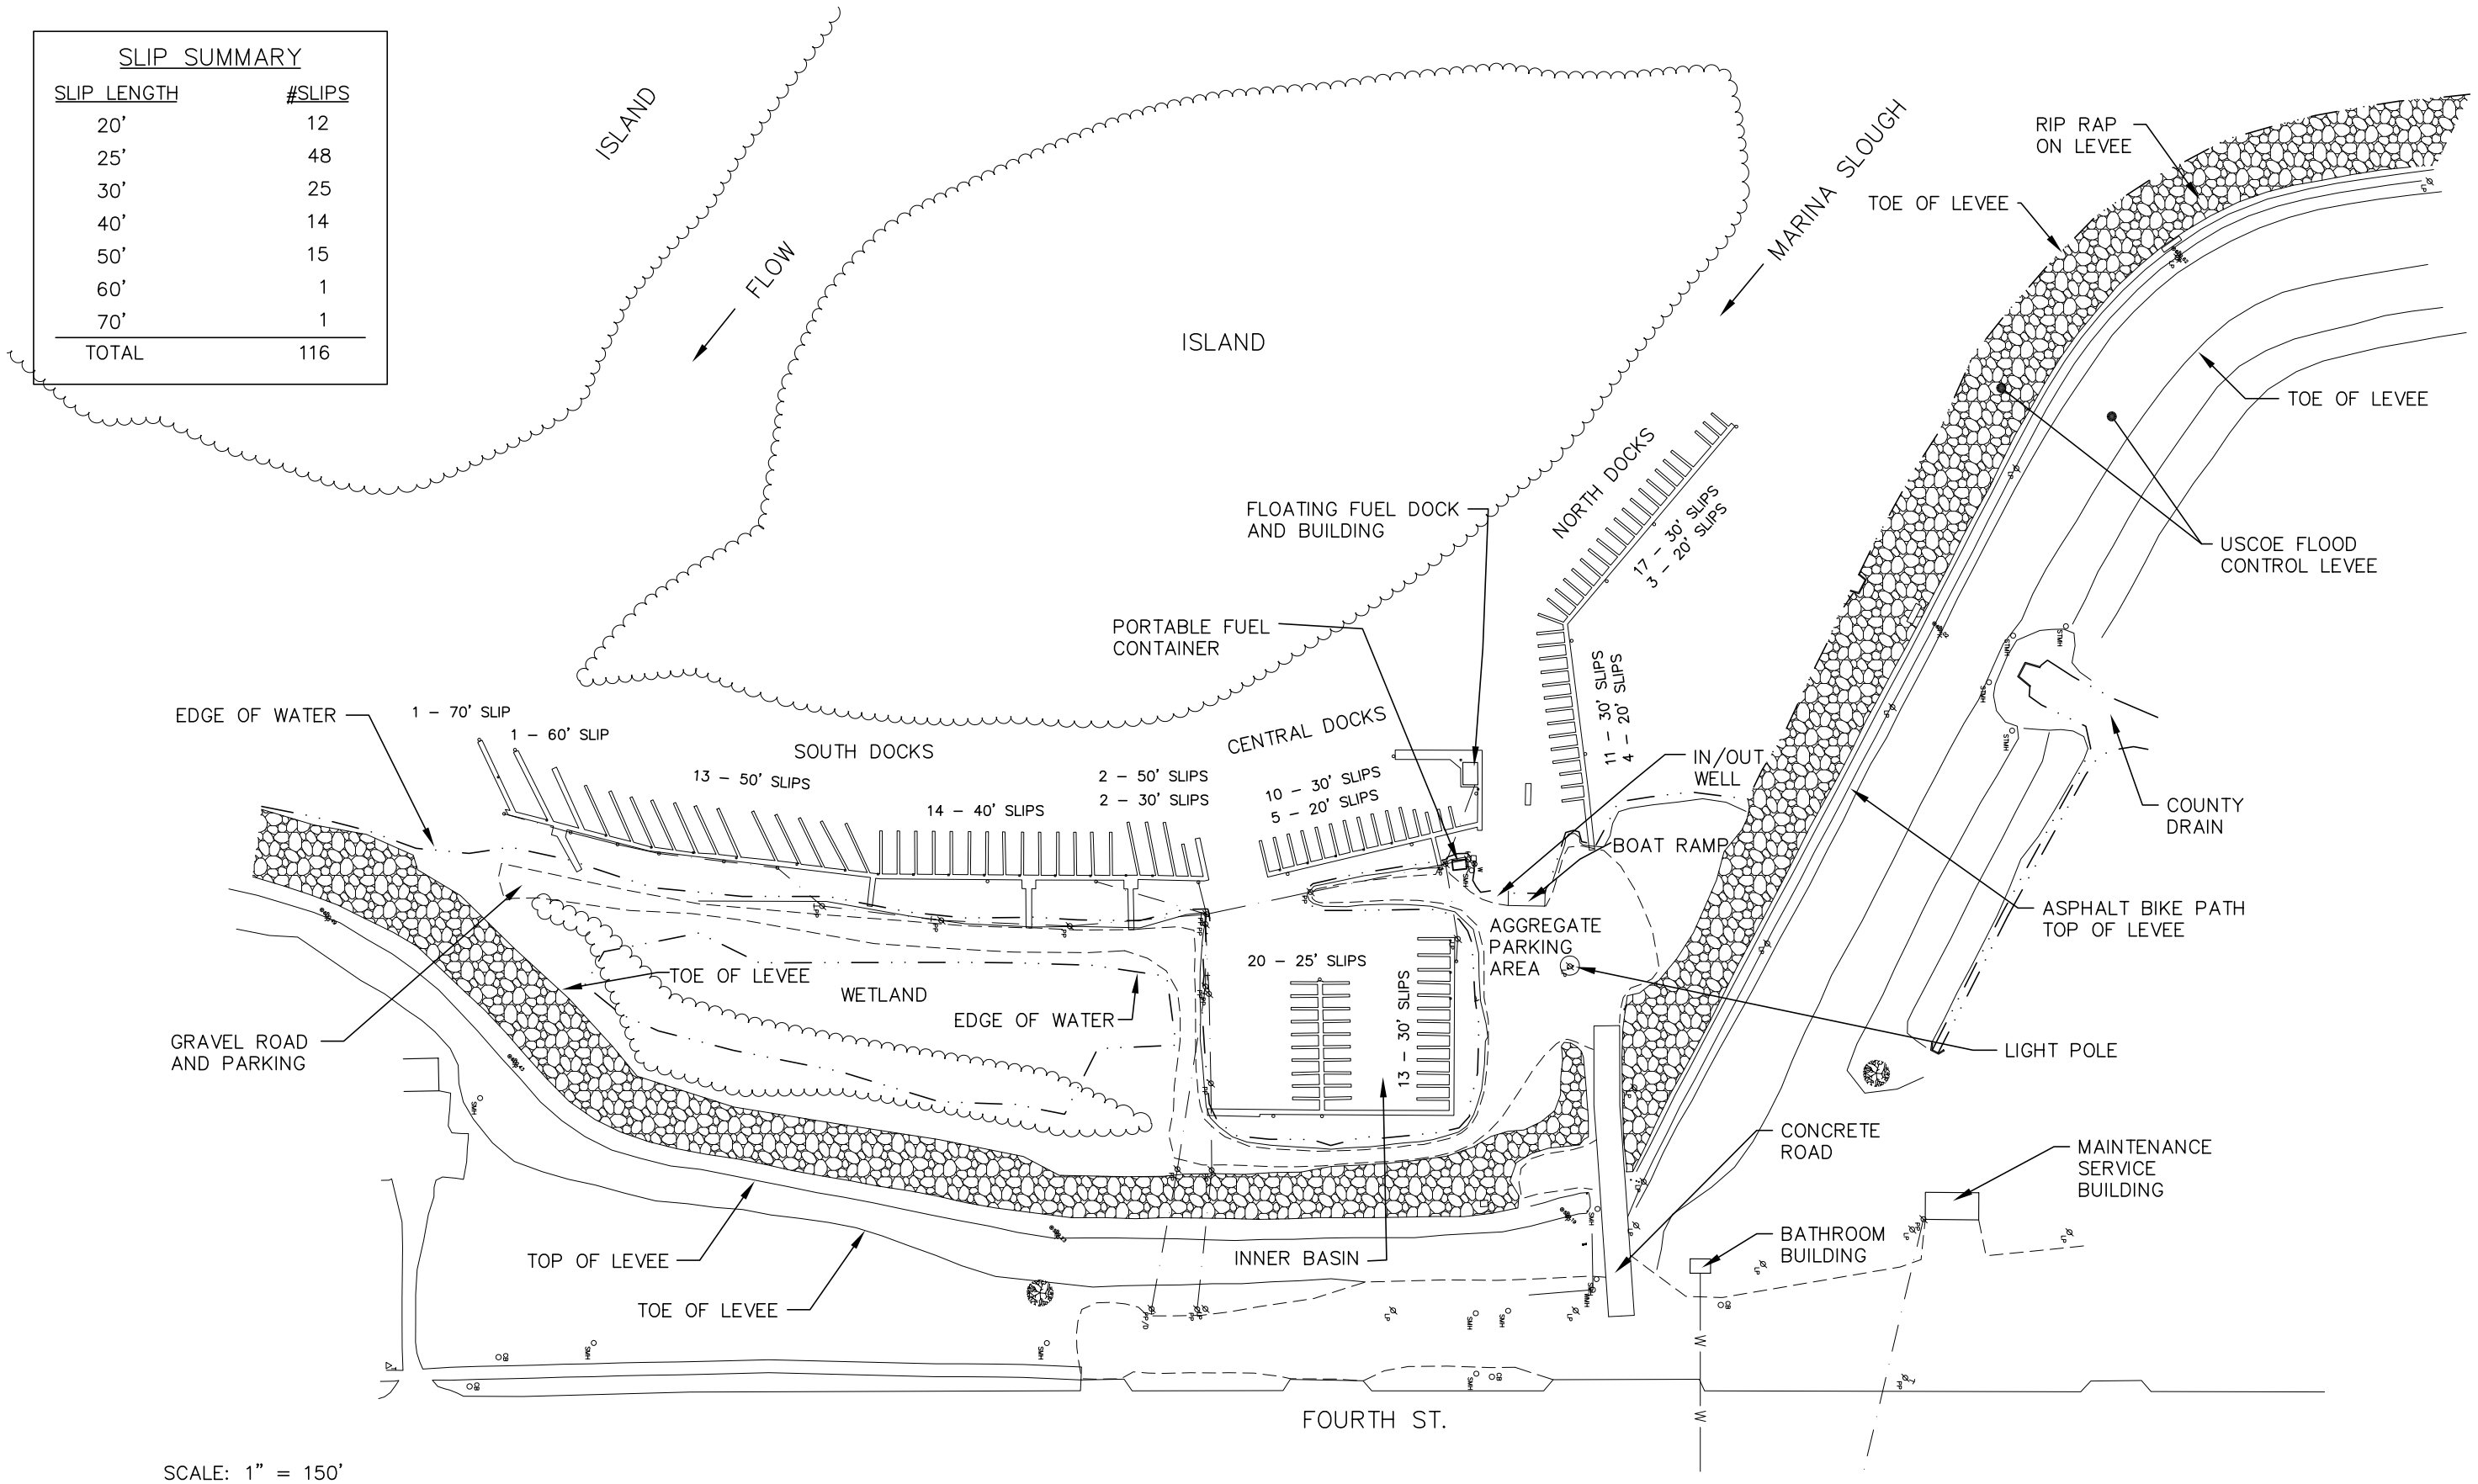

SCALE: 1" = 150'

0 75 150 300

EXISTING CONDITIONS

FULTON MARINA
FULTON, ILLINOIS

ABONMARCHE CONSULTANTS, INC.
ENGINEERING / ARCHITECTURE / PLANNERS / SURVEYORS

DATE: JULY 2003

JOB NO. M30361
SHT. 2 OF 5

© COPYRIGHT 2002
ABONMARCHE CONSULTANTS, INC.

E:\LAND PROJECTS R2\ENG PROJECTS\M30361\DWG\M30361p1.dwg, SHT 2 - EXISTING CONDITIONS PDF, 07/14/2003 03:39:57 PM, sroberts, 1:1