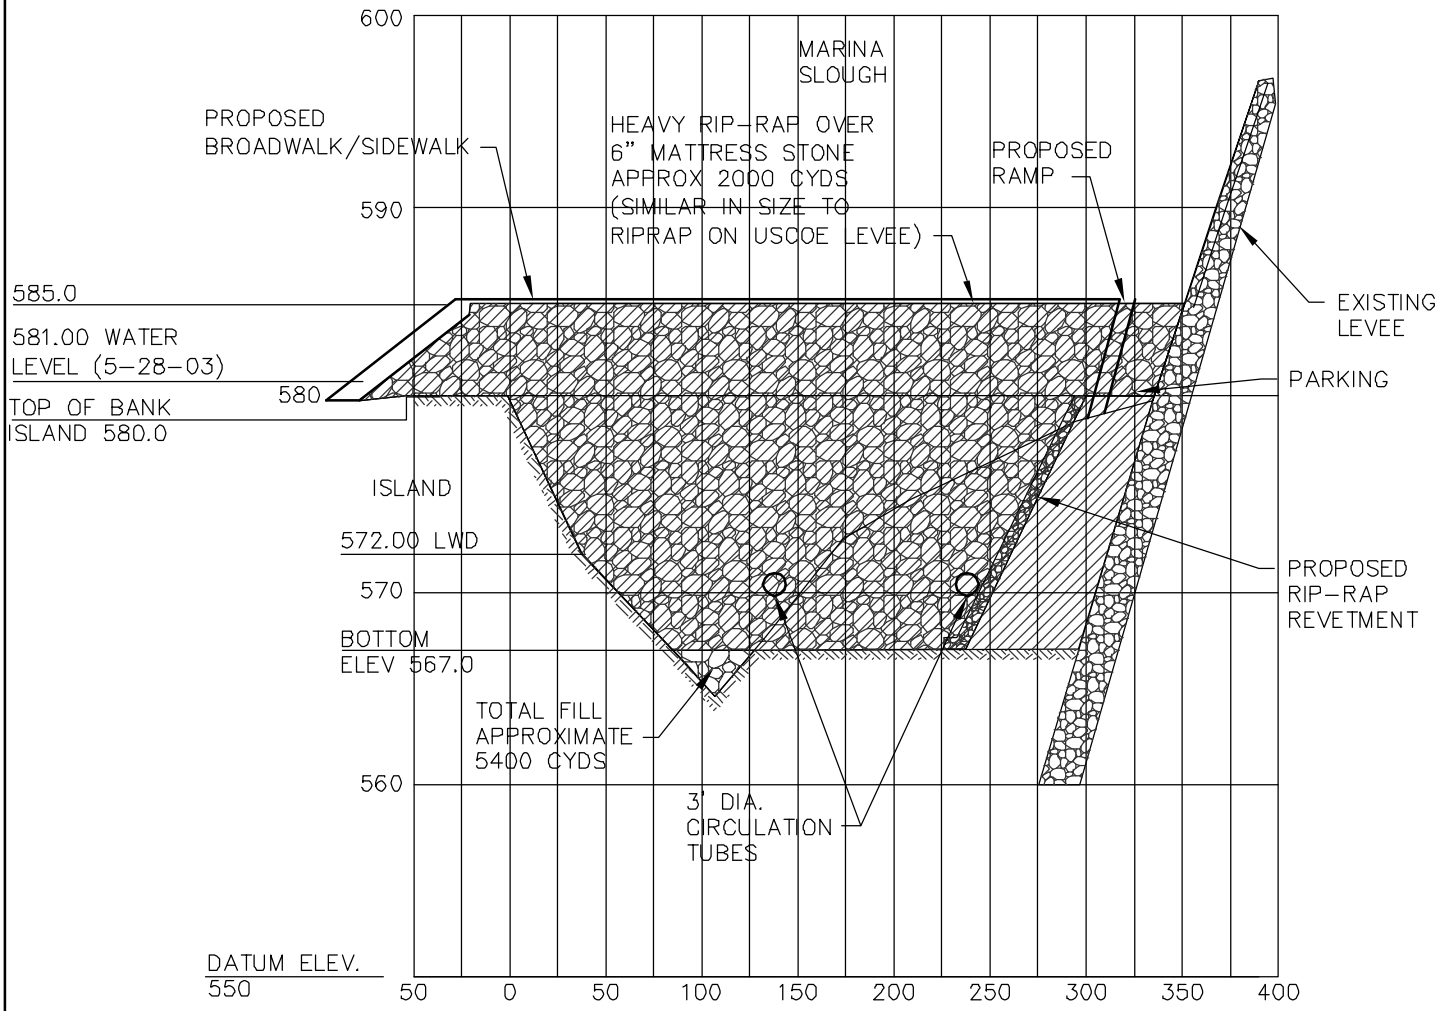

HOR SCALE: 1" = 100'
VER SCALE: 1" = 10'

SECTION E-E
PROPOSED SEDIMENT CONTROL STRUCTURE

NOTE:
RIPRAP & BEDDING STONE TO BE OF SIMILAR SIZE AND TYPE TO THAT FOUND ON USCOE FLOOD CONTROL LEVEE.

REVISED 7/04
NOTE ALL ELEVATIONS MSL 1912

© COPYRIGHT 2002
ABONMARCHE CONSULTANTS, INC.

ABONMARCHE CONSULTANTS, INC.
95 WEST MAIN STREET • BENTON HARBOR, MI 49023 • T (269) 927-2295 • F (269) 927-1017
Manistee, MI • Grand Haven, MI • Indianapolis, IN • South Bend, IN • Fort Wayne, IN

JOB NO. M30361p3

SHT. 12 OF 12

E:\LAND PROJECTS R2\ENG PROJECTS\M30361\dwg\M30361p3rev.dwg, SECTION E-E, 7/28/2004 11:54:45 AM, dlarson, 1:1