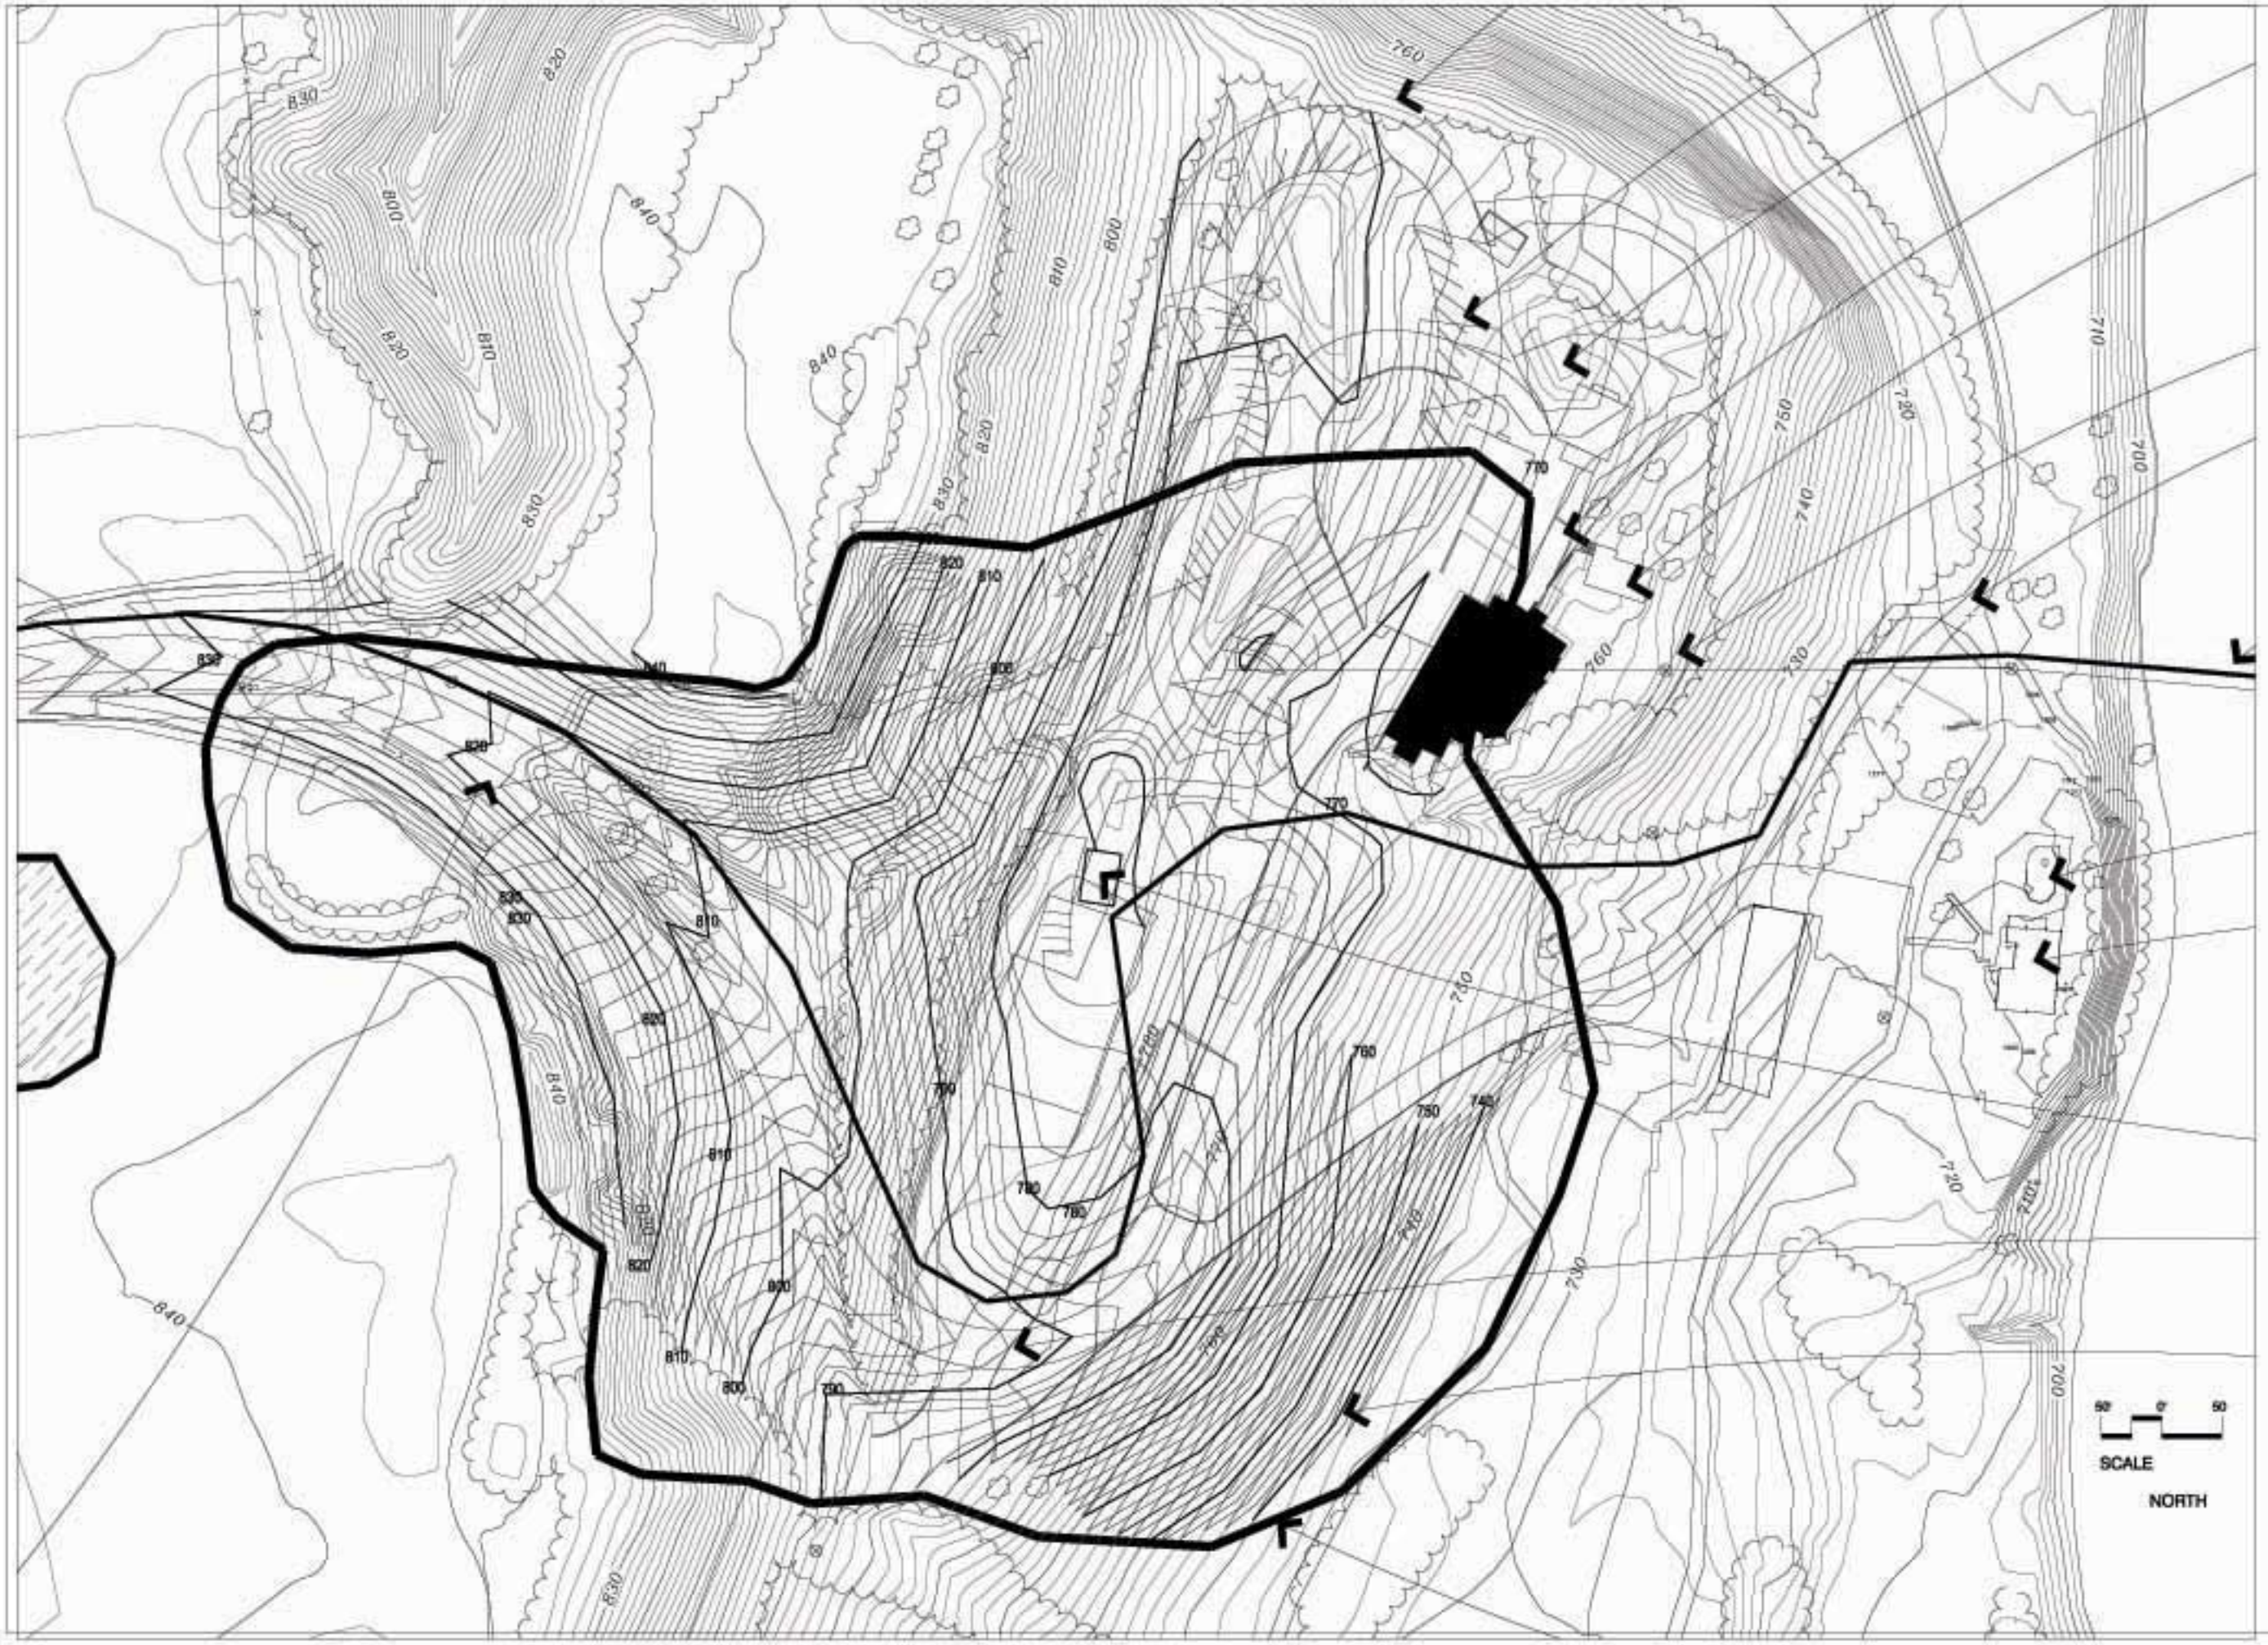

400 First Avenue North, Suite 528
Minneapolis, Minnesota 55401
PHONE: 612-445-2988
FAX: 612-445-2294

Map 15: Visitor Facilities Concept Plan

Project # 04-046

Issued	Date
Schematic Design Review	24 MAR 5

I hereby certify that this plan was prepared by me or under my direct supervision and that I am a duly registered landscape architect in the State of Minnesota

NAME

Reg No.

L 2