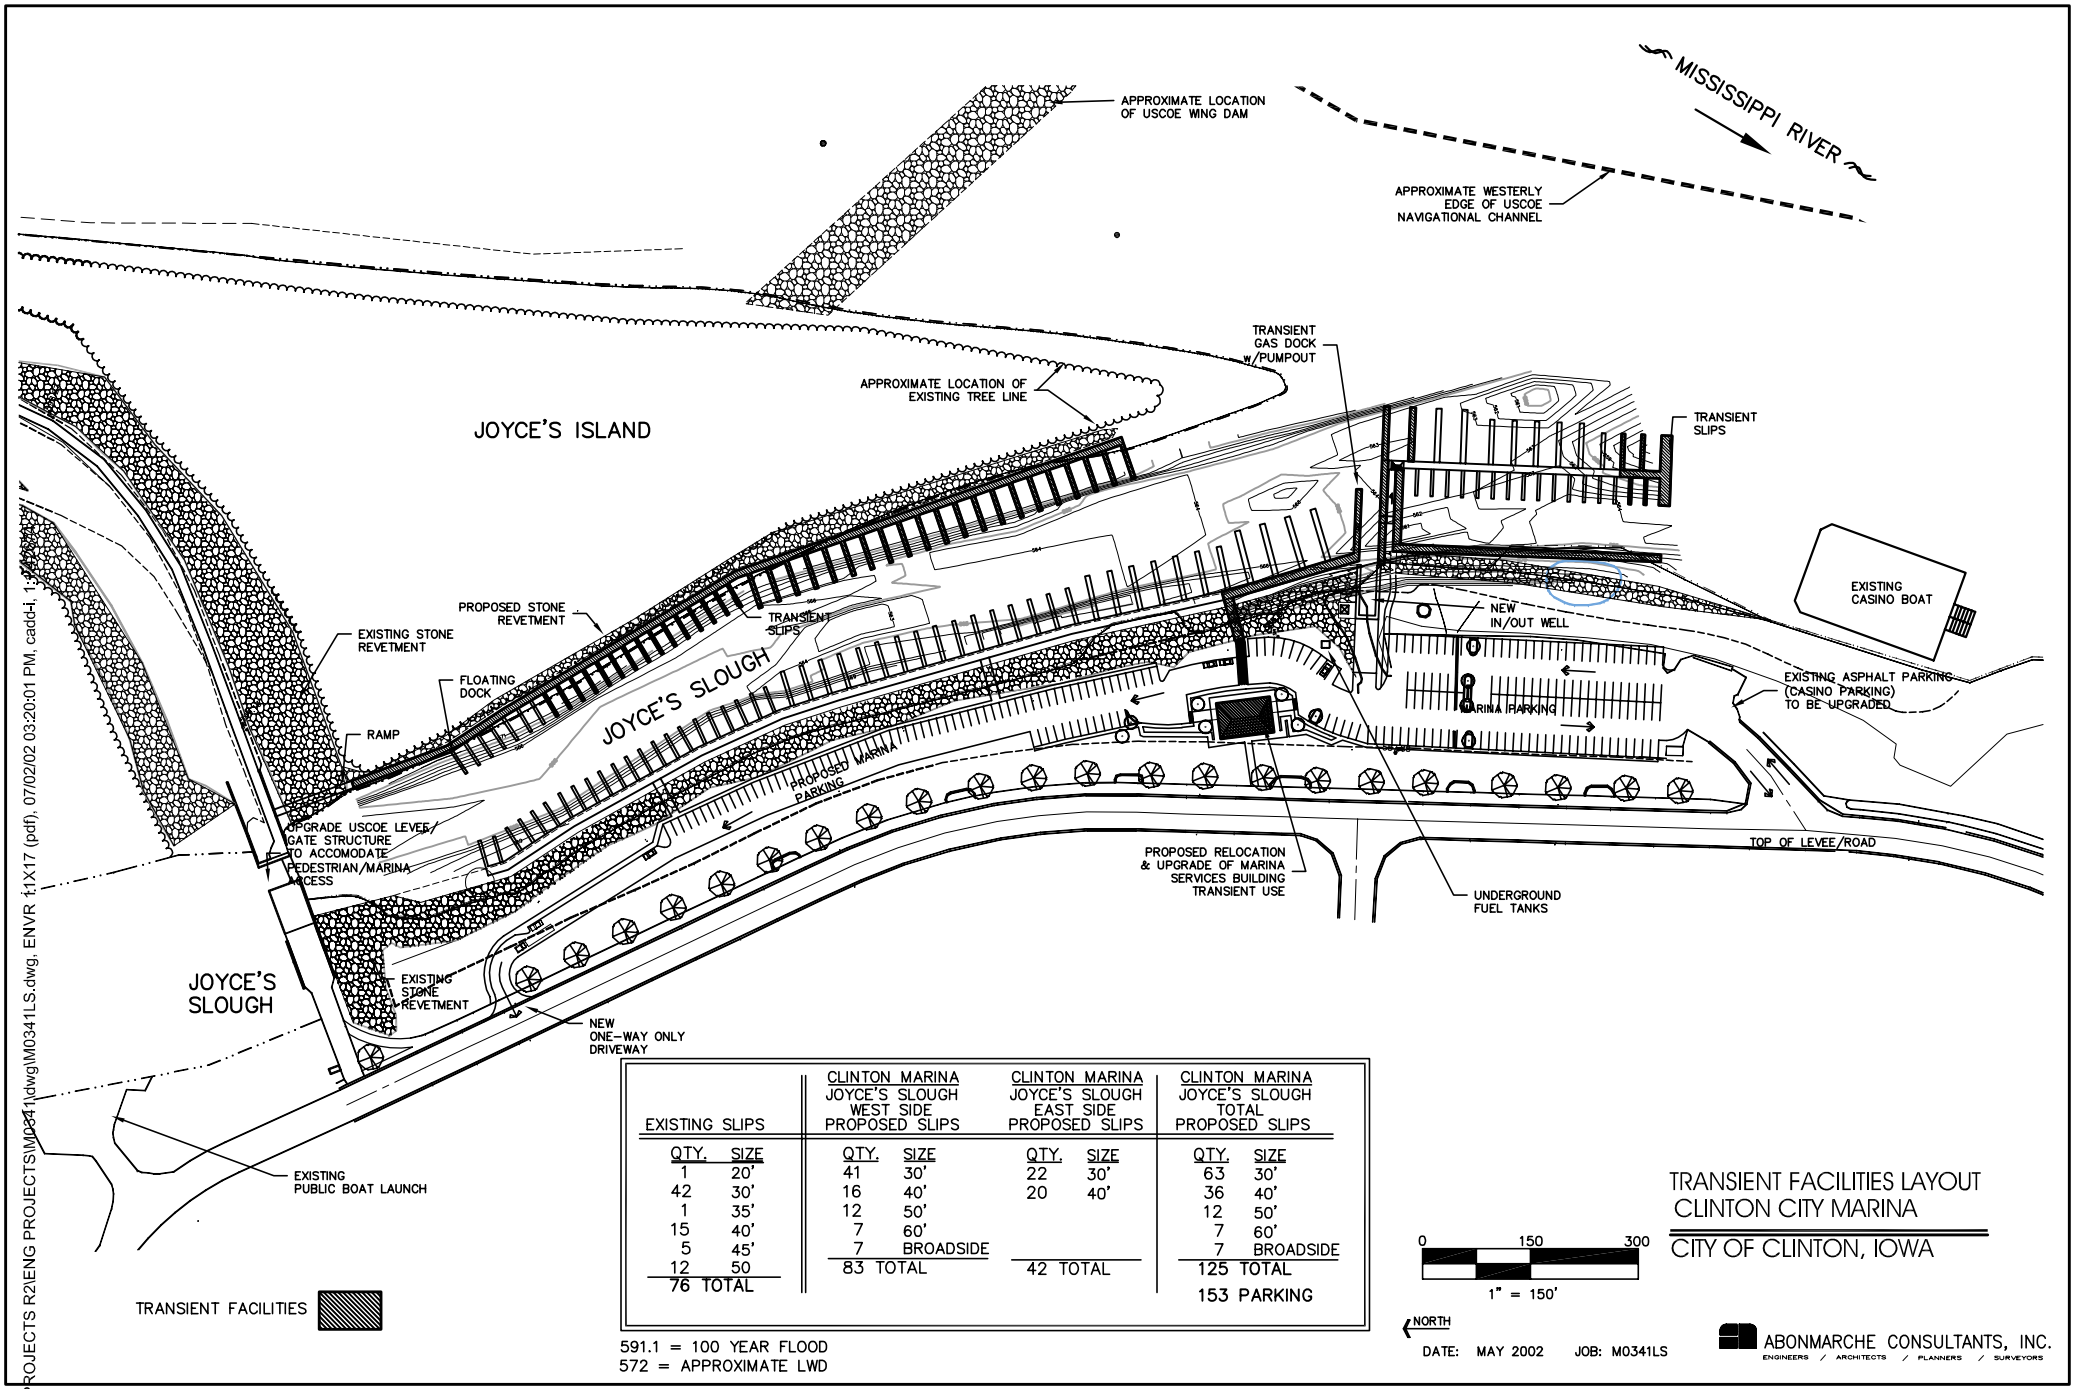

EXISTING SLIPS		CLINTON MARINA JOYCE'S SLOUGH WEST SIDE PROPOSED SLIPS		CLINTON MARINA JOYCE'S SLOUGH EAST SIDE PROPOSED SLIPS		CLINTON MARINA JOYCE'S SLOUGH TOTAL PROPOSED SLIPS	
QTY.	SIZE	QTY.	SIZE	QTY.	SIZE	QTY.	SIZE
1	20'	41	30'	22	30'	63	30'
42	30'	16	40'	20	40'	36	40'
1	35'	12	50'			12	50'
15	40'	7	60'			7	60'
5	45'	7	BROADSIDE			7	BROADSIDE
12	50	83 TOTAL		42 TOTAL		125 TOTAL	
76 TOTAL						153 PARKING	

591.1 = 100 YEAR FLOOD
572 = APPROXIMATE LWD

TRANSIENT FACILITIES LAYOUT
CLINTON CITY MARINA
CITY OF CLINTON, IOWA

DATE: MAY 2002 JOB: M0341LS

ABONMARCHE CONSULTANTS, INC.
ENGINEERS / ARCHITECTS / PLANNERS / SURVEYORS

E:\LAND PROJECTS R2\ENG PROJECTS\M0341\dwg\M0341LS.dwg, ENVR 1:1X17 (pdf), 07/02/02 03:20:01 PM, cadd-i, 1: