SLIP SUMMARY
4–6 BROADSIDE
6–50'
8–45'
16–40'
22–35'
73–30'
38–25'
TOTAL = 169

NOTE: TRANSIENT SLIPS LOCATED WITHIN INNER BASIN

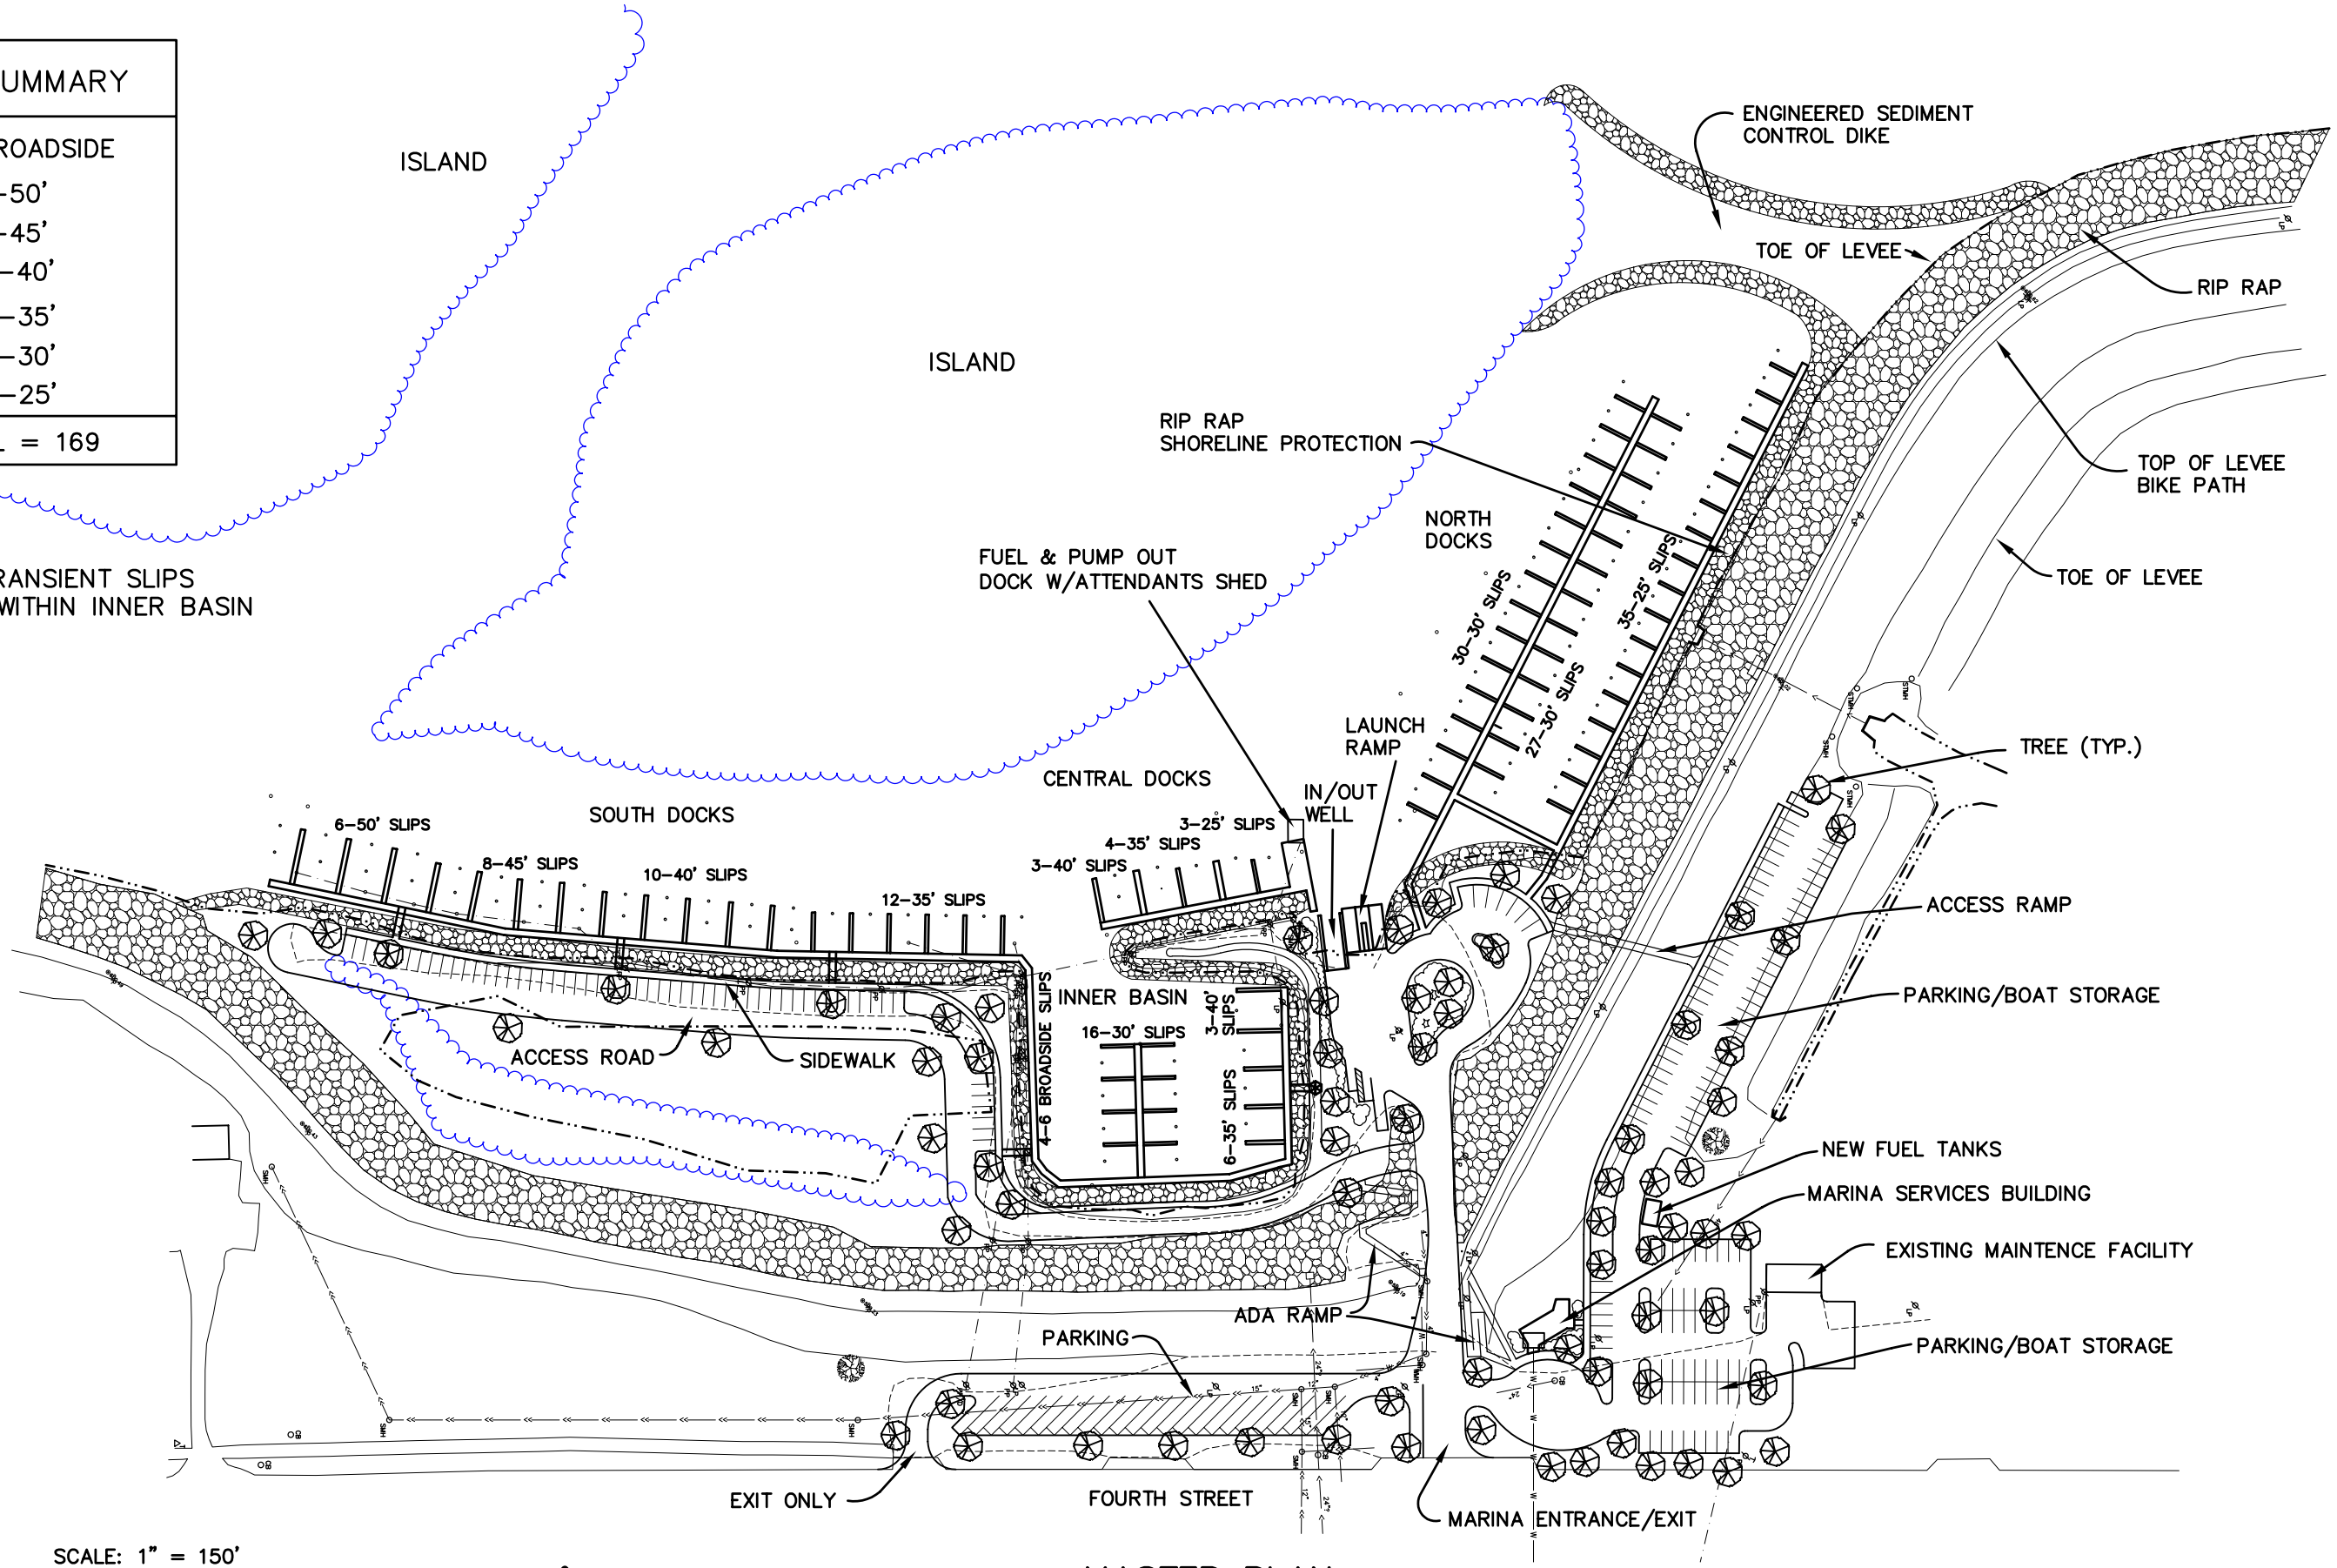

SCALE: 1" = 150'

0 75 150 300

MASTER PLAN

FULTON MARINA
FULTON, ILLINOIS

ABONMARCHE CONSULTANTS, INC.
ENGINEERING / ARCHITECTURE / PLANNERS / SURVEYORS

DATE: JULY 2003

JOB NO. M30361p1
SHT. 3 OF 5

© COPYRIGHT 2002
ABONMARCHE CONSULTANTS, INC.

E:\LAND PROJECTS R2\ENG PROJECTS\M30361\dwg\M30361mp.dwg, SHT 4 - MASTER SITE PLAN PDF, 07/14/2003 02:28:38 PM, sroberts, 1:1