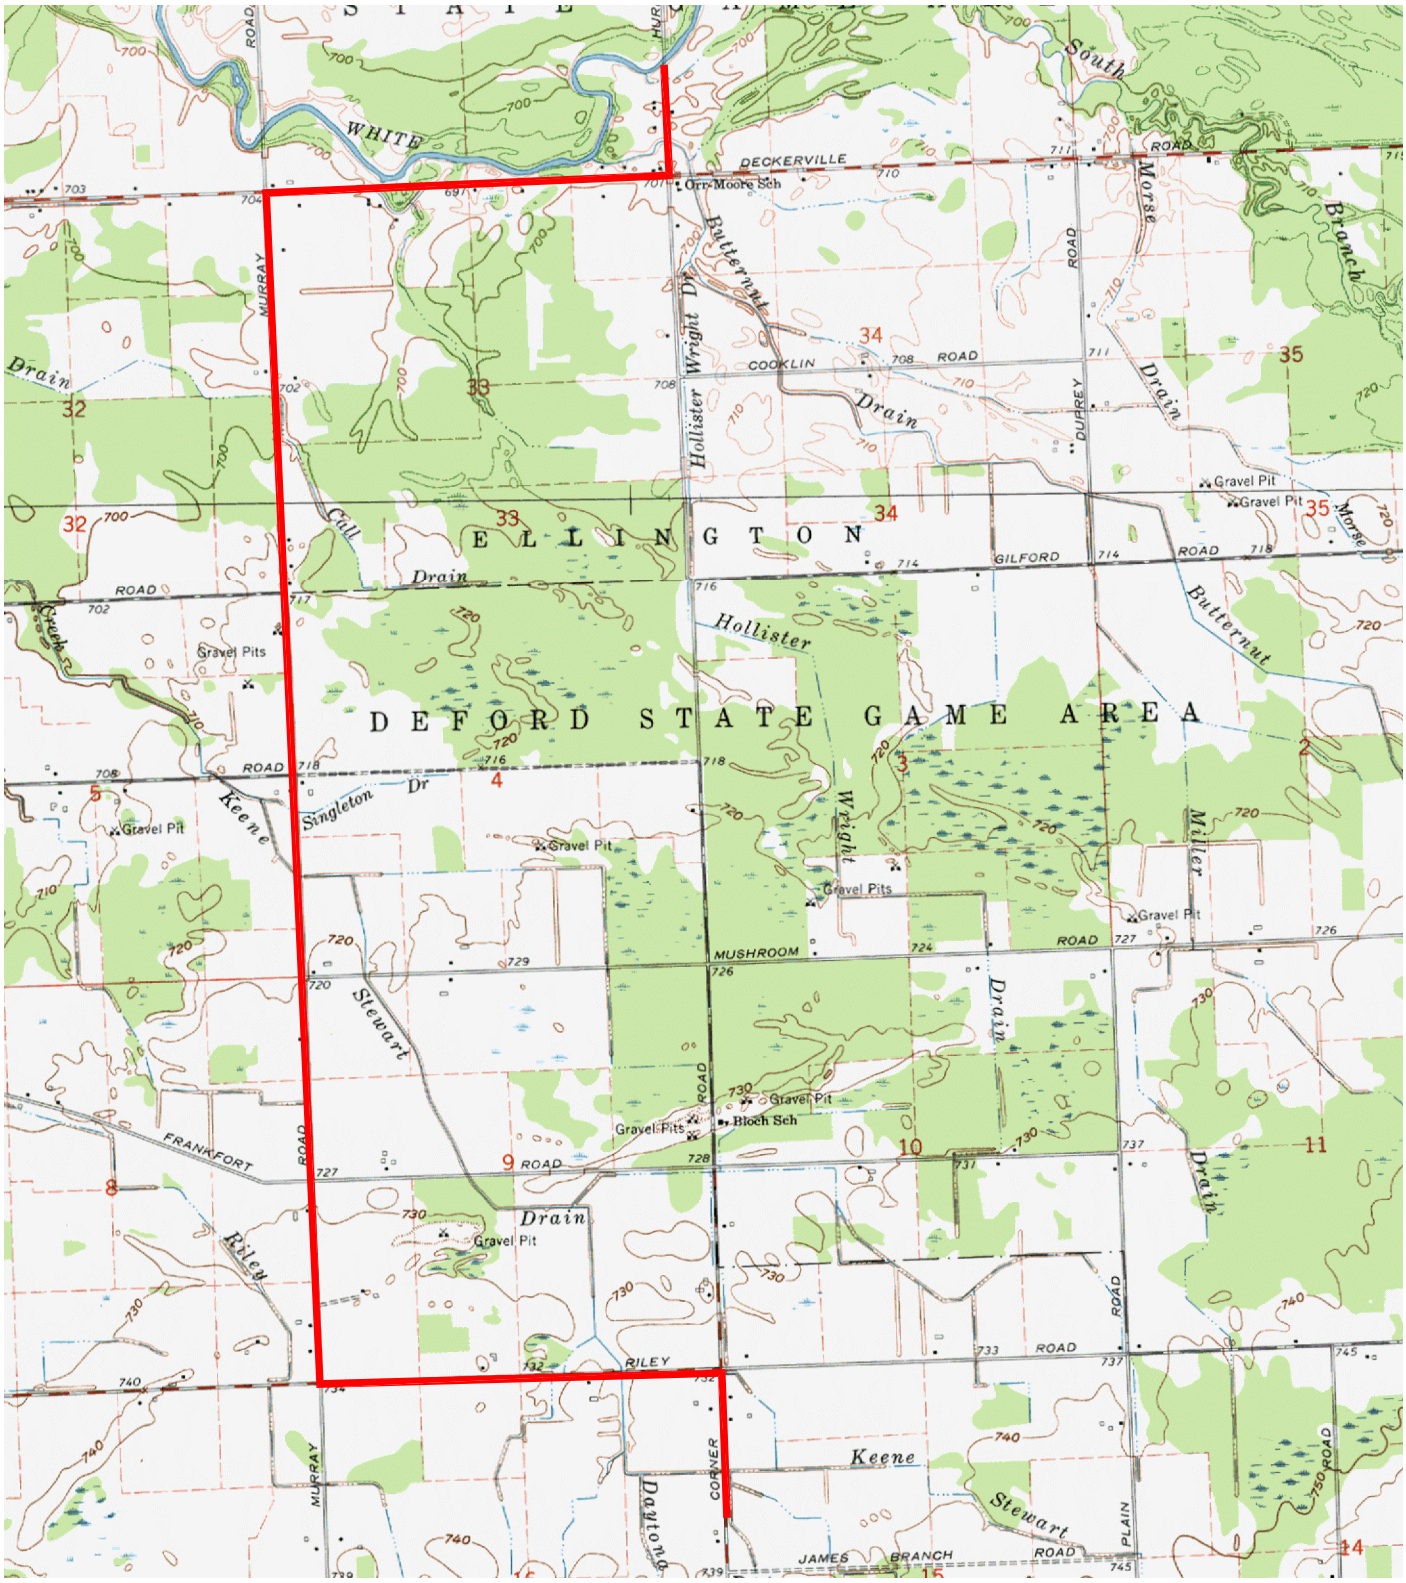

MURRAY ROAD (ALTERNATE ROUTE)

Tuscola County Road Commission

Location:

PART OF
ELLINGTON AND
WELLS TOWNSHIP,
TUSCOLA COUNTY, MICHIGAN

Job No.:	2003112.01
Date:	04/16/04
Scale:	1" = 2500'
Drawn:	TBK
Chk'd.:	SFC
Rev.:	

Gosling Czubak
engineering sciences, inc.
1280 Business Park Drive
Traverse City, MI 49686-8607
231-946-9191 800-968-1062
Fax: 231-941-4603

- Engineers
- Surveyors
- Planners
- Environmental Services

P:\2003112.01\CADD-Data\Hurds Corner EA\dwg\murray rd alternate.dwg Tab: alternate route Scale: 1"=10' Saved on: 04/16/04, 9:08am Plotted by: jrlumley 04/29/04, 8:03am