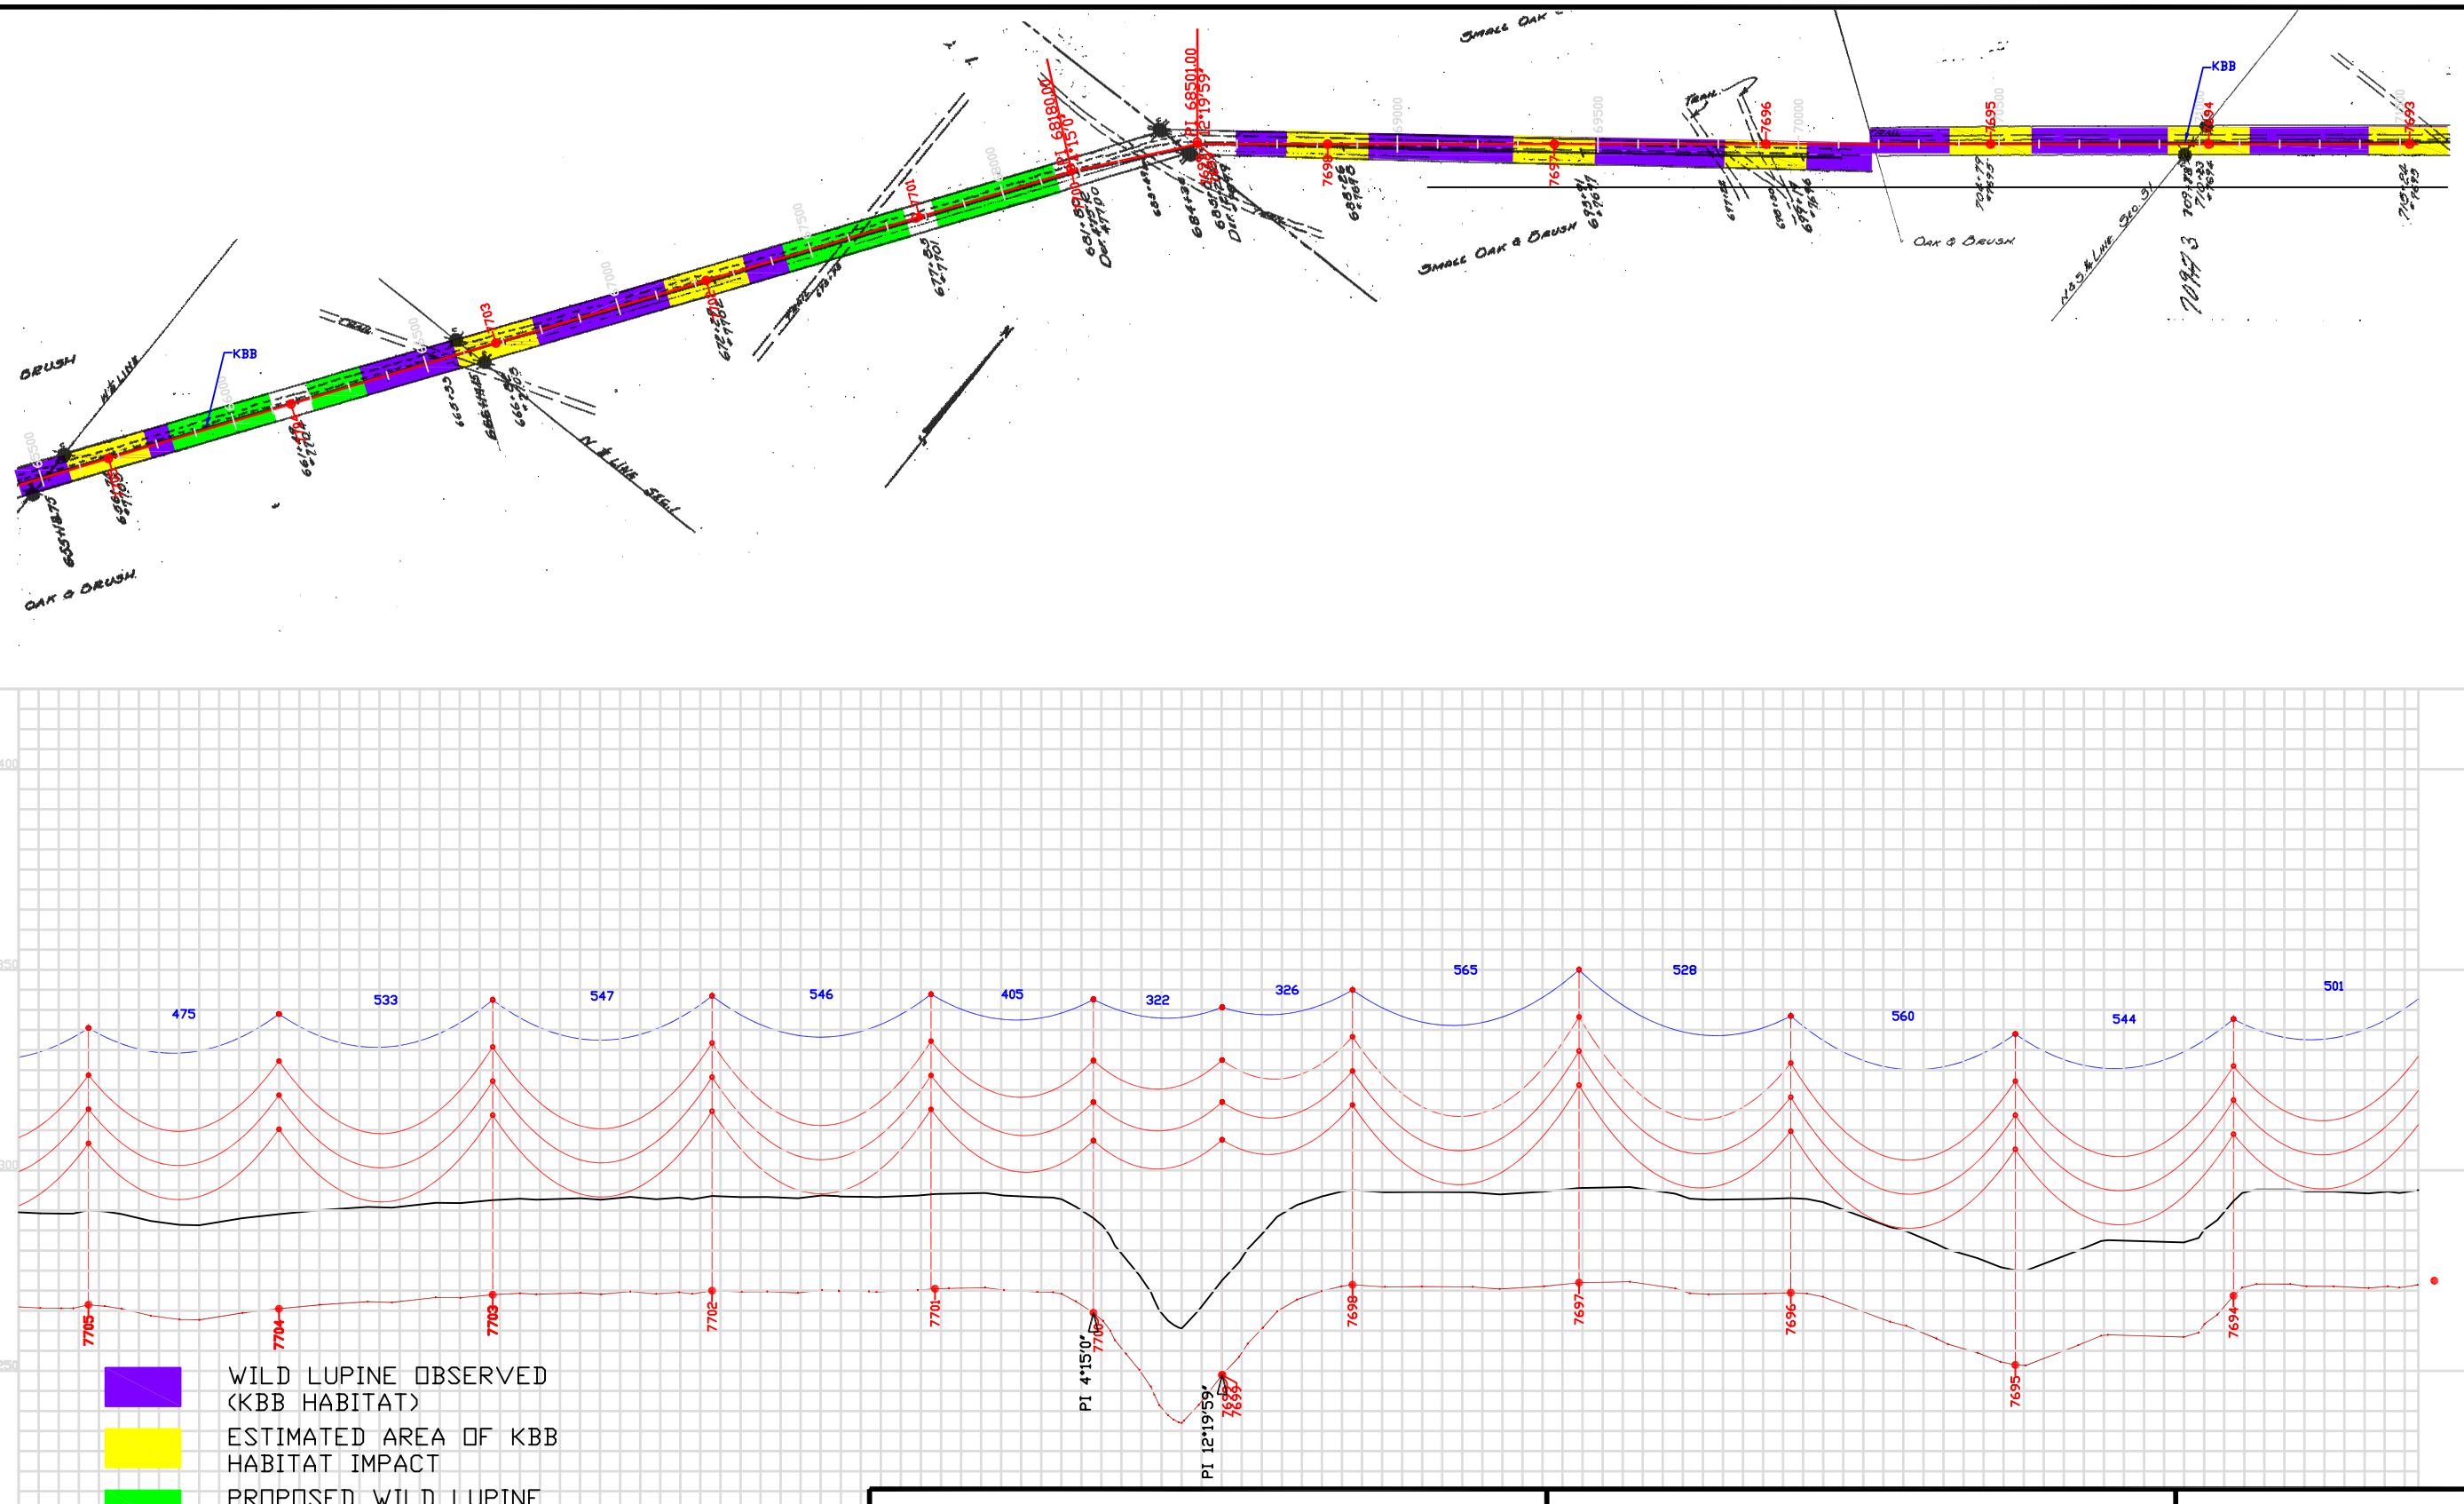


Source: Commonwealth Associates, Inc., 5/20/2004.

| | | |
|---|---|---|
| DRAWN BY: JG | DATE: 07/19/04 | PROJECT |
| APPROVED BY: MG | REVISED: | 10333-004 |

**SITE PLAN**
**COBB-BRICKYARD**
**5/20/2004**

**FIGURE 3C**

ENSR® INTERNATIONAL
CONSULTING • ENGINEERING • REMEDIATION

U:\Cad_Drive\10000-10999\10333\004\10333-004_SP_04_07.dwg