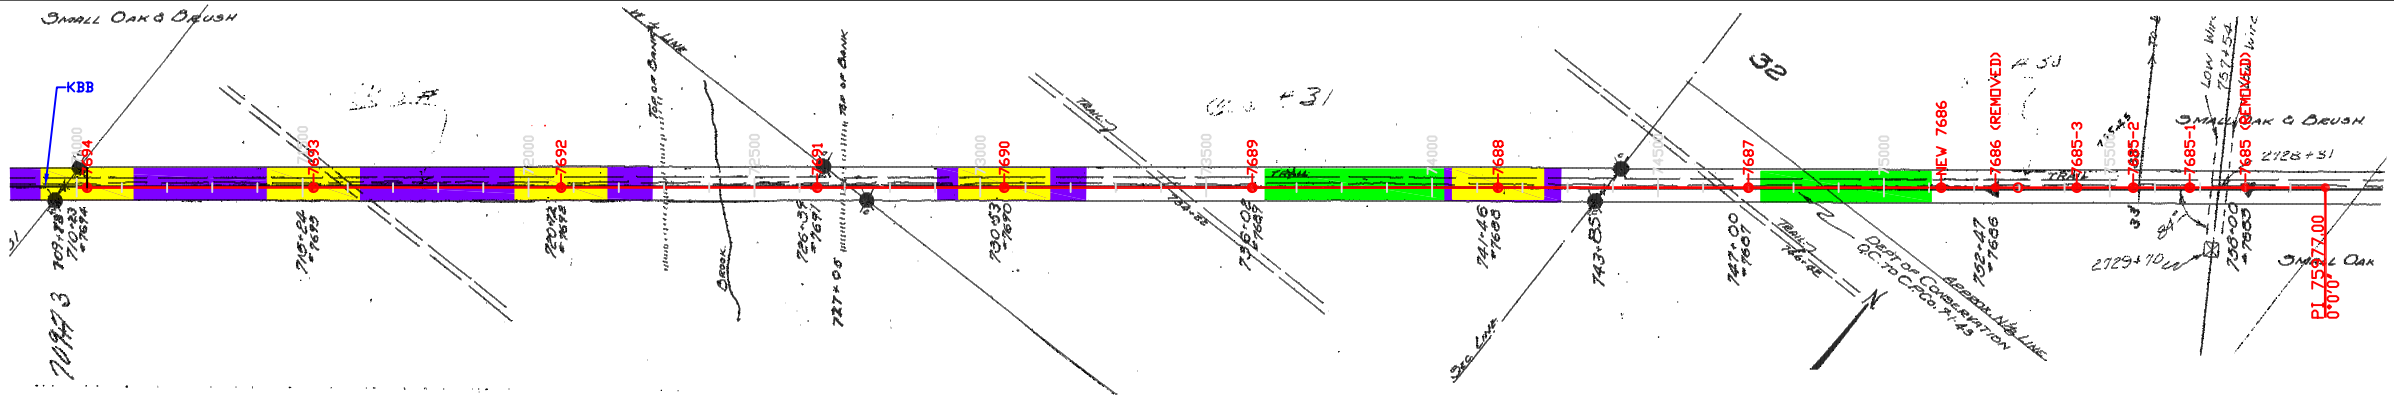

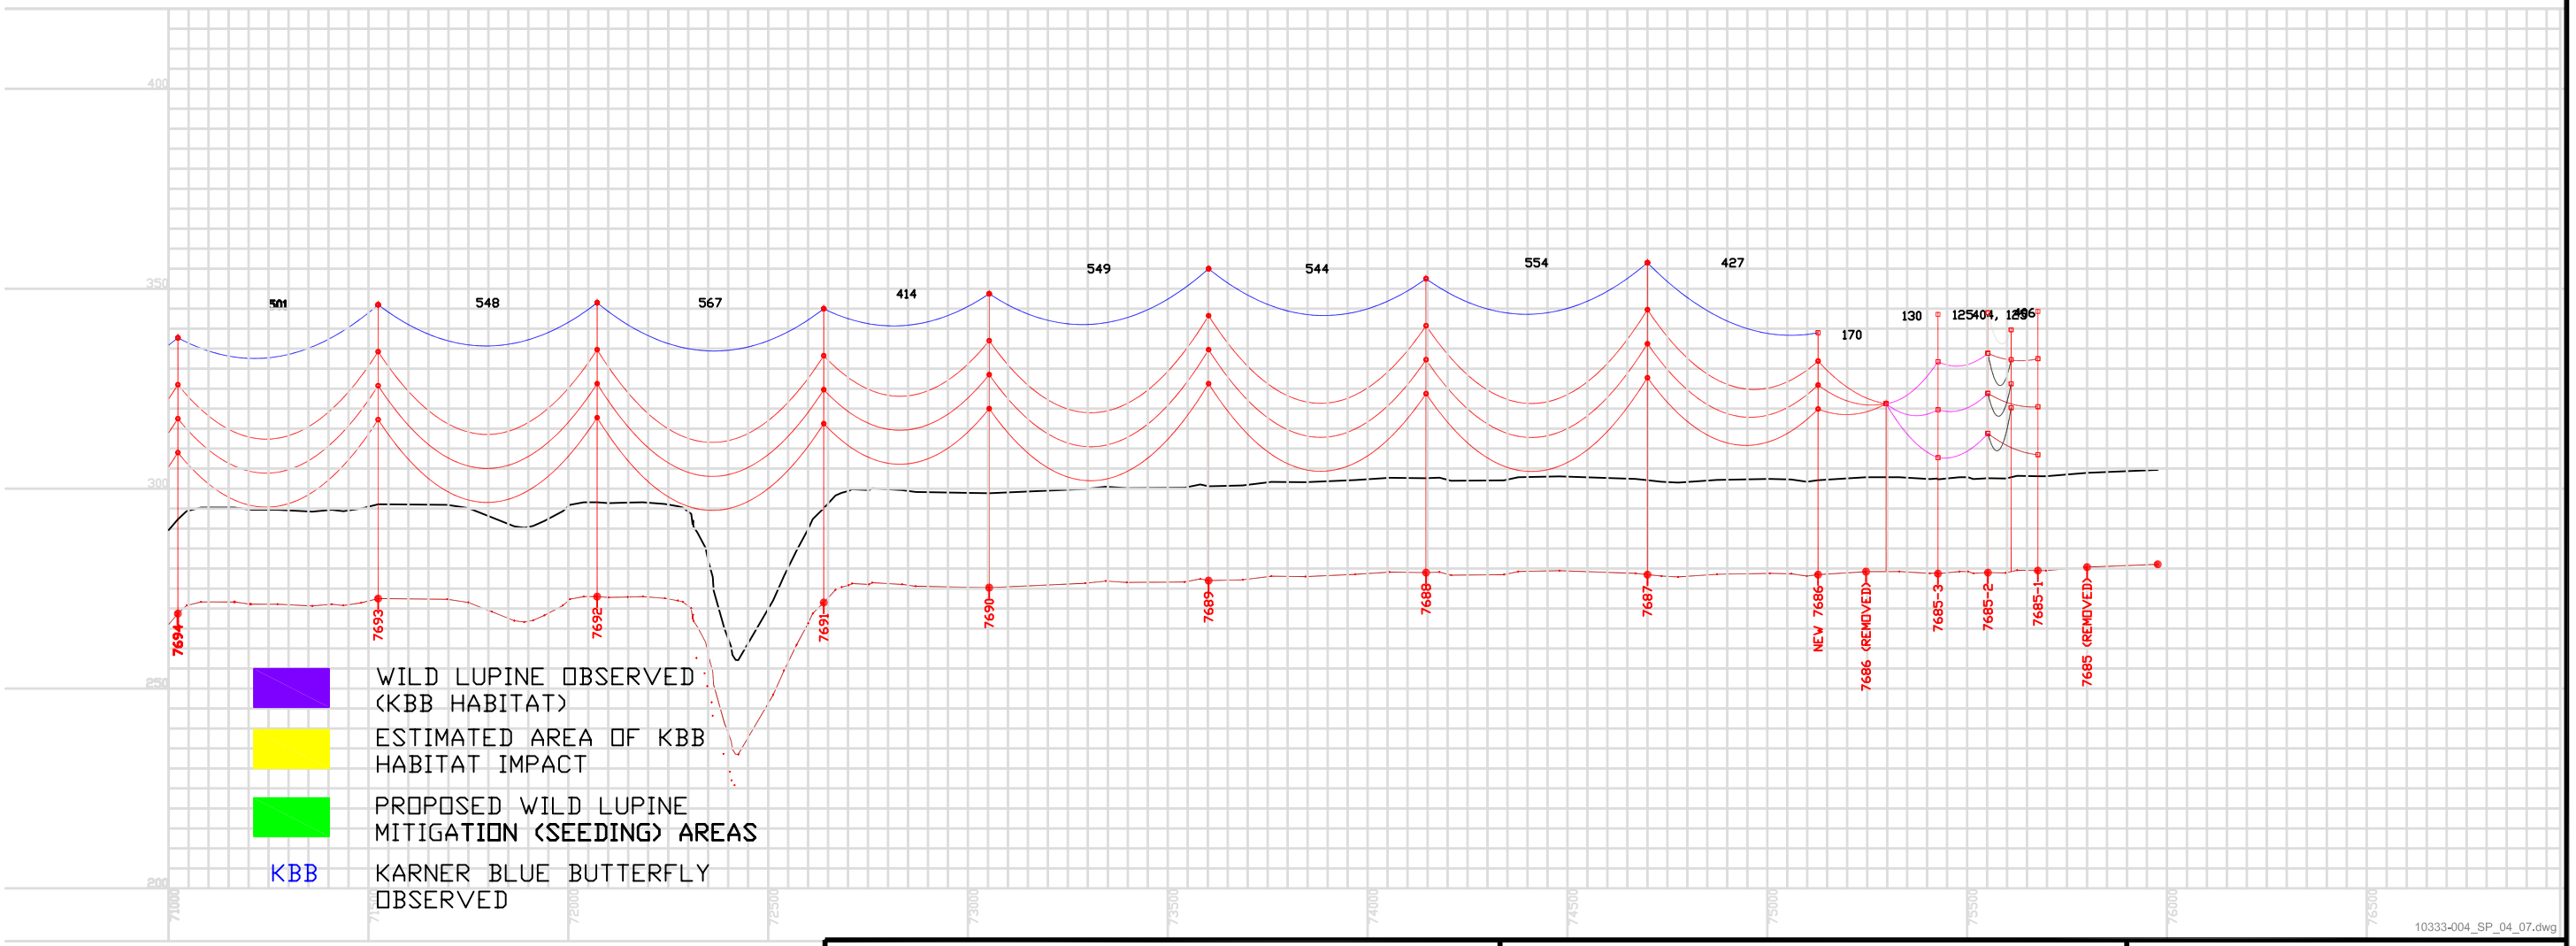

0 425 850
SCALE IN FEET
HORIZ. SCALE

0 42.5 85
SCALE IN FEET
VERT. SCALE

DRAWN BY: JG	DATE: 07/19/04	PROJECT
APPROVED BY: MG	REVISED:	10333-004

Source: Commonwealth Associates, Inc., 5/20/2004.

SITE PLAN
COBB-BRICKYARD
5/20/2004

FIGURE 3D

ENSR® INTERNATIONAL
CONSULTING • ENGINEERING • REMEDIATION

U:\Cad_Drive\10000-10999\10333\004\10333-004_SP_04_07.dwg