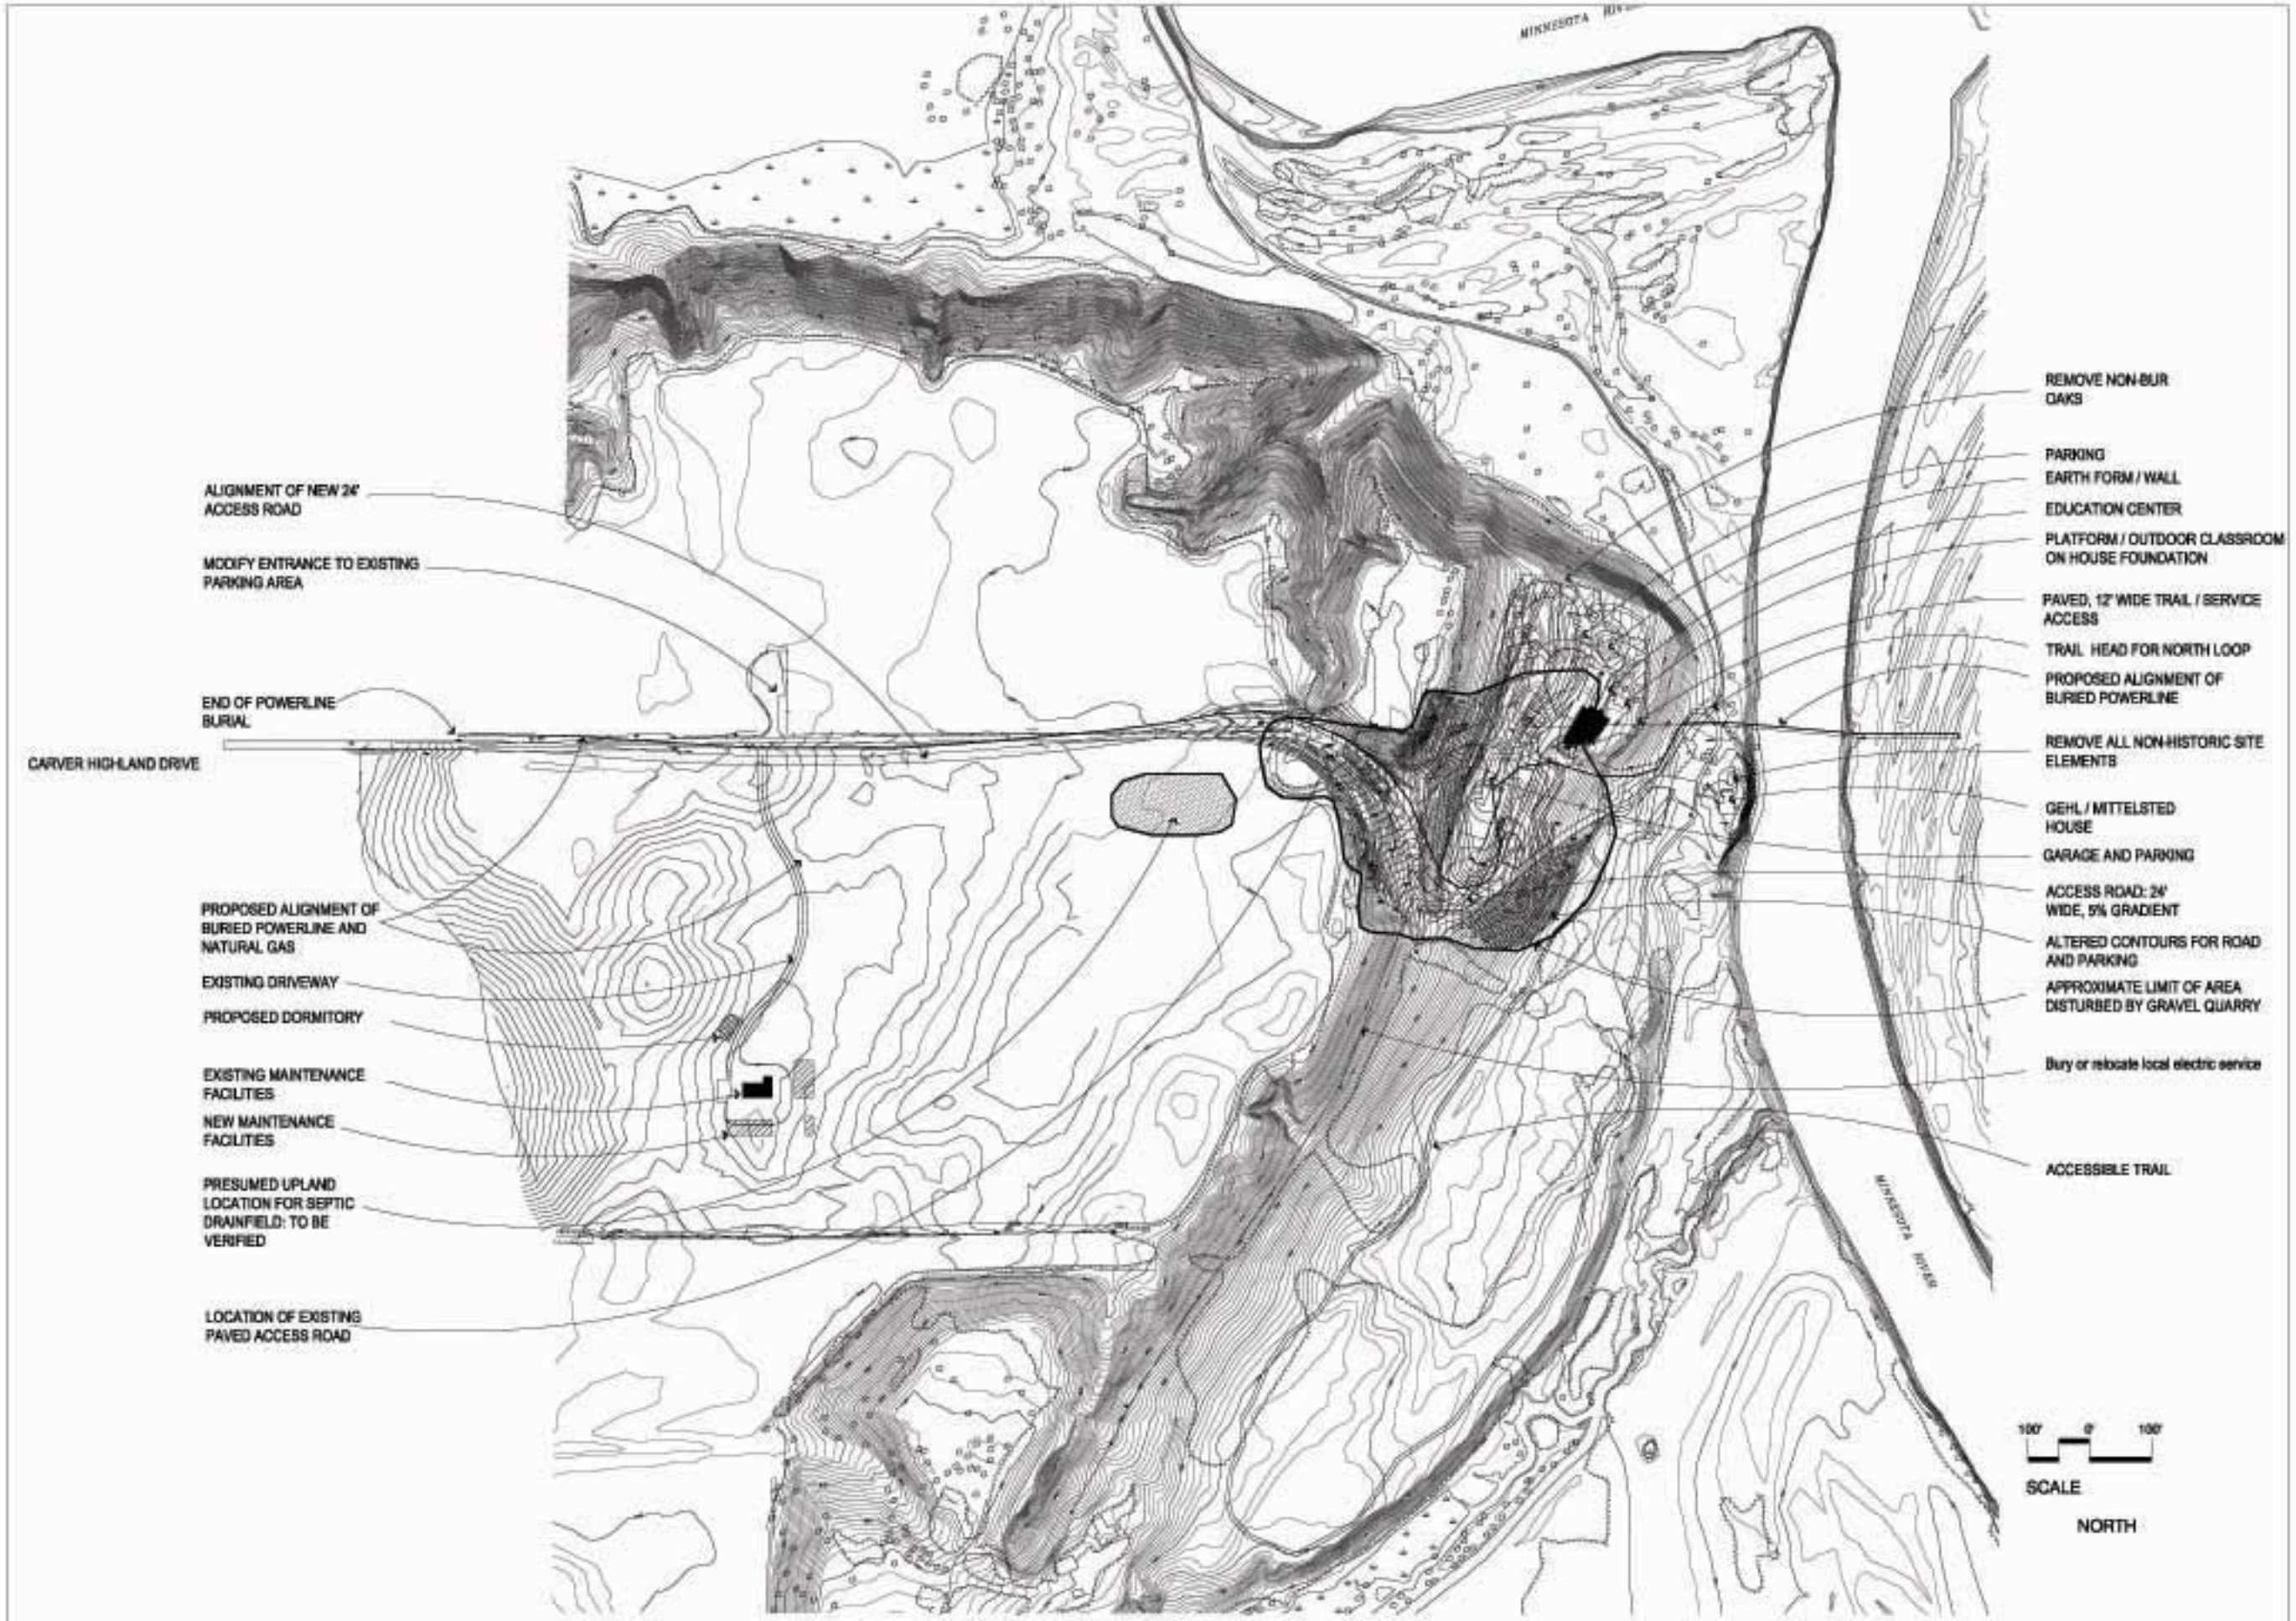

landscape architecture
450 First Avenue North, Suite 520
Minneapolis, Minnesota 55401
PHONE: 612-445-2589
FAX: 612-445-2294

Map 14: Rapids Lake Proposed Development Features

Project # 04-046

Issued	Date
Schematic Design Review	24 MAR 5
Schematic Design Review	8 APRIL 5
Schematic Design Review	8 April 5
Schematic Design Review	8 May 5

I hereby certify that this plan was prepared by me or under my direct supervision and that I am a duly registered landscape architect in the State of Minnesota.

NAME

Reg No.

L1