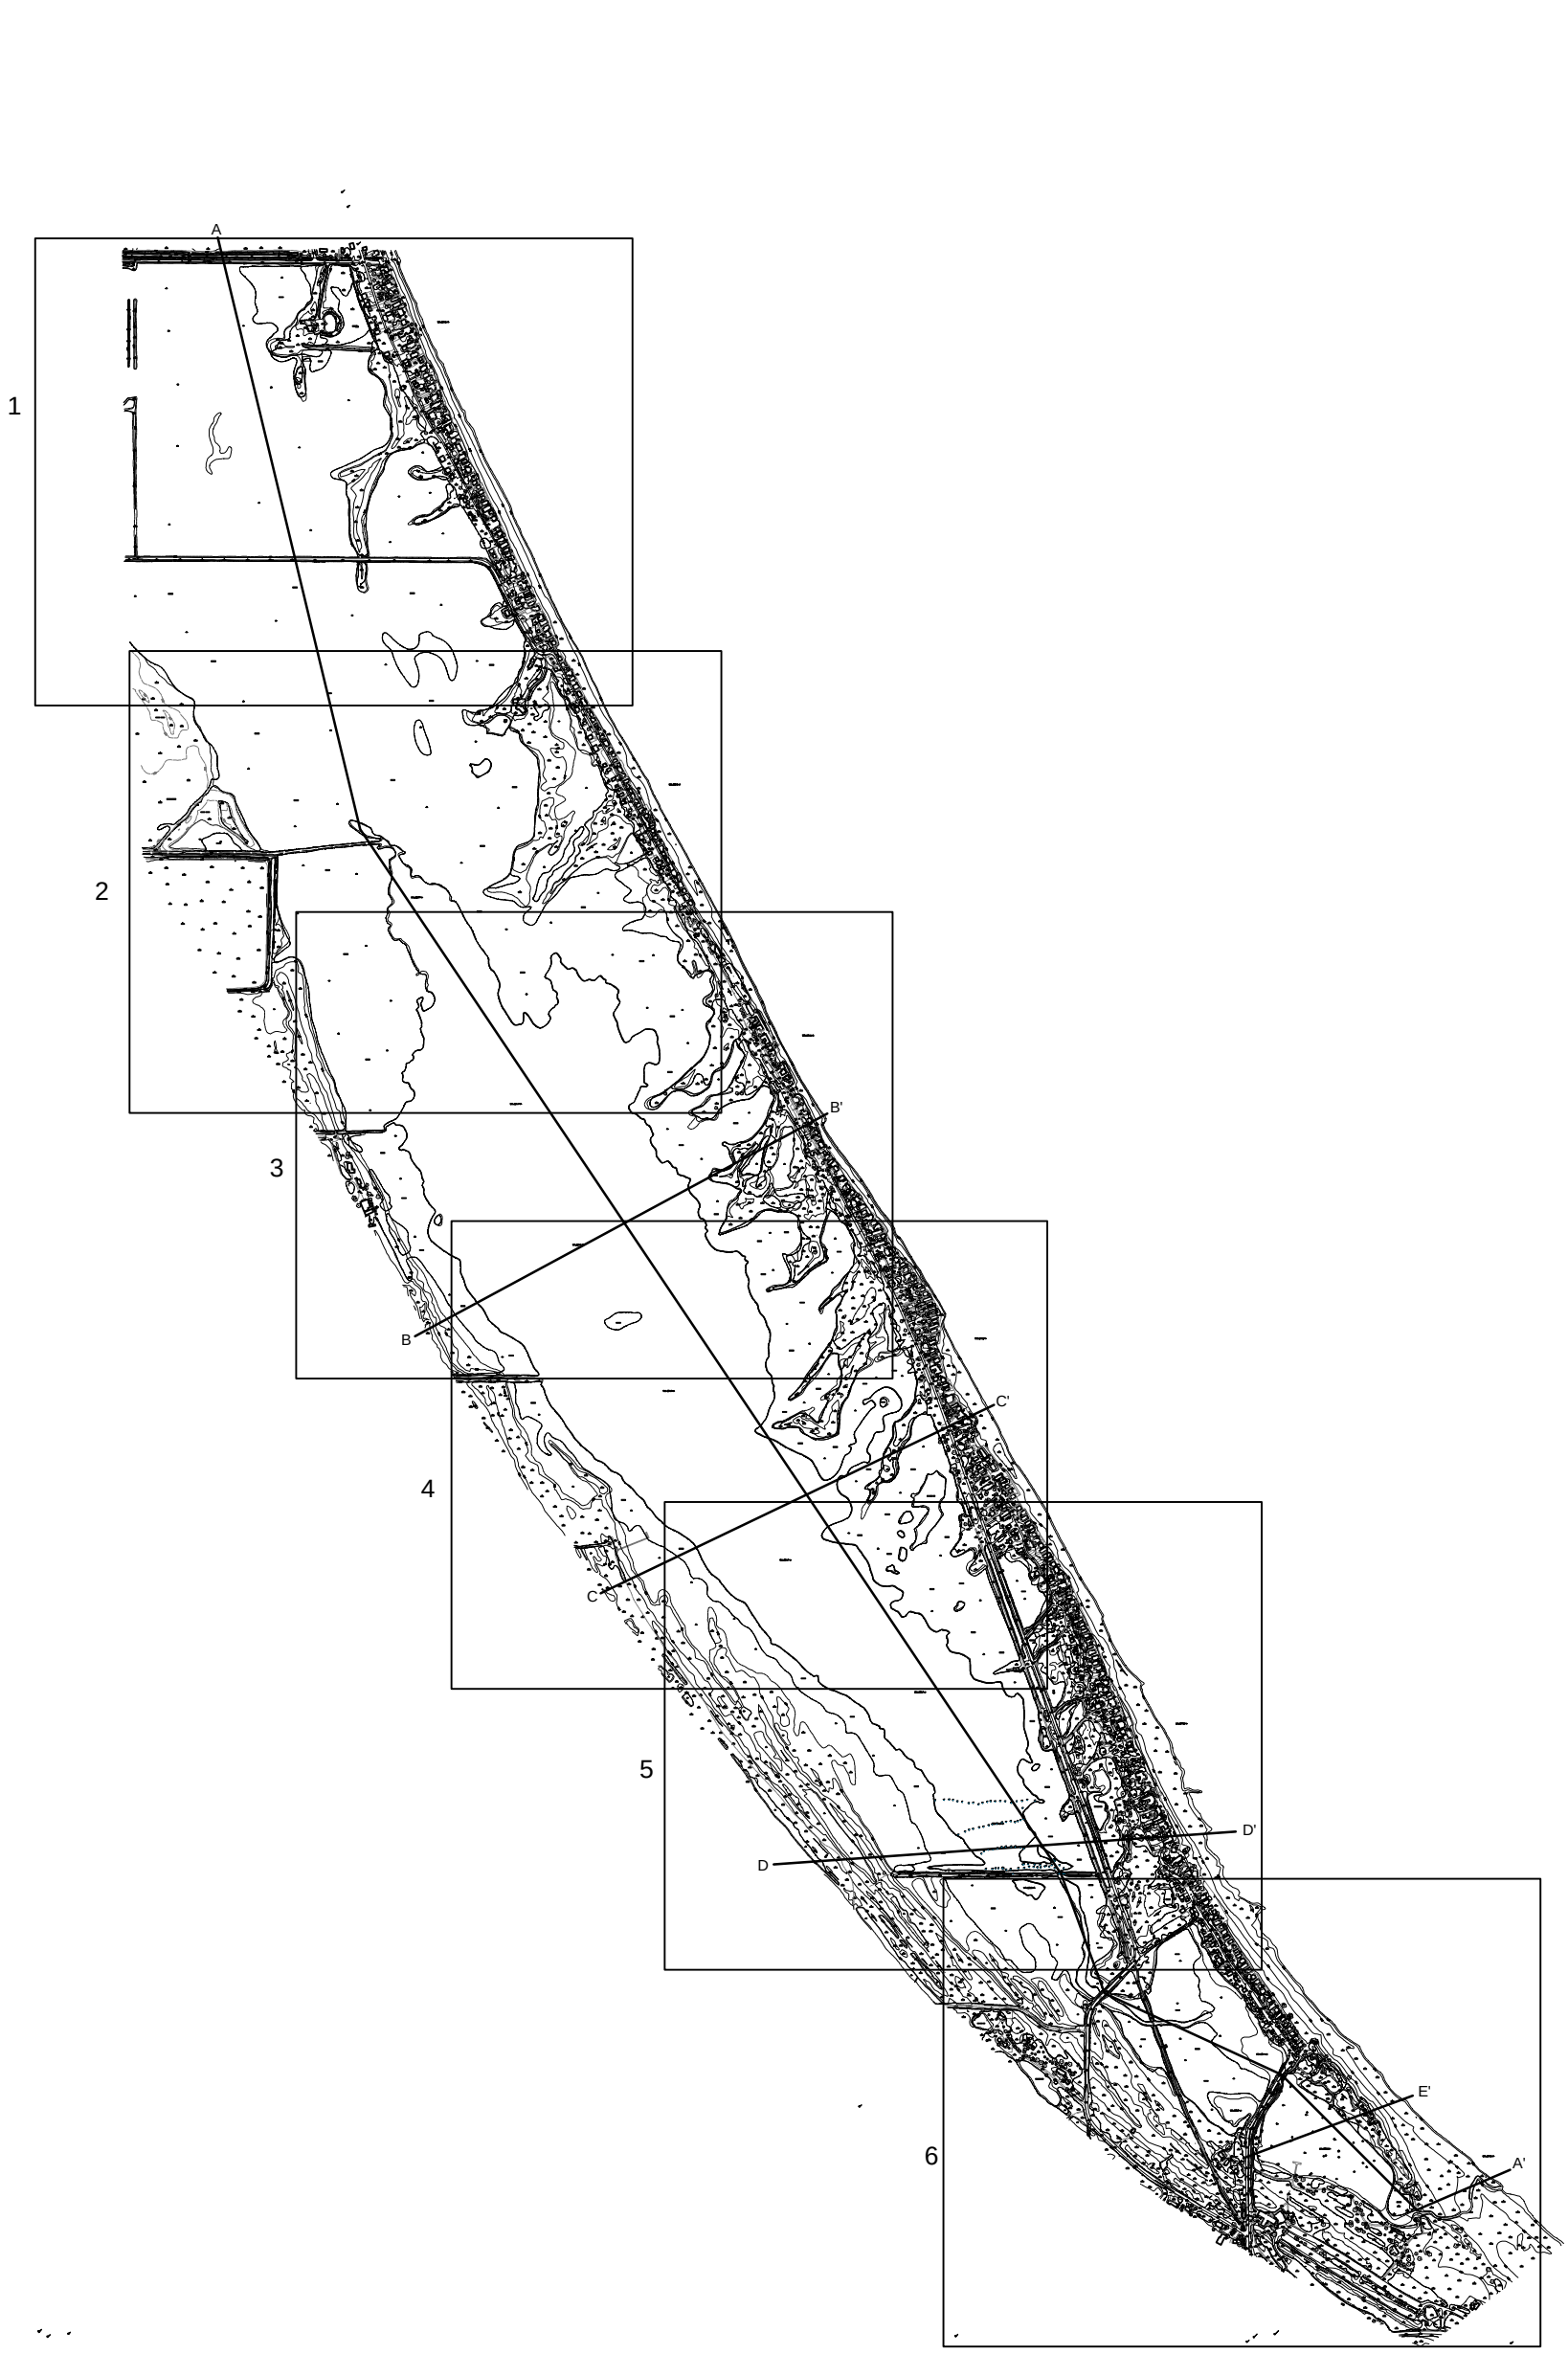

Nº	Revision	Date	Initial

SCALE VERIFICATION

THIS BAR MEASURES 1" ON ORIGINAL. ADJUST SCALE ACCORDINGLY.

Approved

SAGINAW RIVER/BAY NRD SETTLEMENT

TOBICO MARSH 90% PLAN

CROSS-SECTION AND ENLARGEMENT LOCATIONS

CONESTOGA-ROVERS & ASSOCIATES

Source Reference: ADVANCED MAPPING TECHNOLOGIES, MAY 4, 2002

Project Manager:	Reviewed By:	Date:	
M. TOMKA	C. AMEY	JUNE 2003	
Scale: 1" = 800'	Project Nº: 18204-03	Report Nº: 012	Drawing Nº: 2.7

18204-03(012)GN-WA006 JAN 09/2004

NO.	Revision	Date	Initial

0 100 200ft

SCALE VERIFICATION

THIS BAR MEASURES 1" ON ORIGINAL. ADJUST SCALE ACCORDINGLY.

Approved

DRAWING STATUS

Status	Date	Initial

SAGINAW RIVER/BAY NRD SETTLEMENT

TOBICO MARSH 90% PLAN

TOBICO MARSH AERIAL SECTION 1

CONESTOGA-ROVERS & ASSOCIATES

Source Reference:
ADVANCED MAPPING TECHNOLOGIES, APRIL 5, 2002

Project Manager:	Reviewed By:	Date:	
M. TOMKA	C. AMEY	JUNE 2003	
Scale: 1" = 200'	Project No: 18204-03	Report No: 012	Drawing No: 2.8

18204-03(012)GN-WA006 JAN 09/2004

NO.	Revision	Date	Initial

N

0 100 200ft

SCALE VERIFICATION

THIS BAR MEASURES 1" ON ORIGINAL. ADJUST SCALE ACCORDINGLY.

Approved

DRAWING STATUS

Status	Date	Initial

SAGINAW RIVER/BAY NRD SETTLEMENT

TOBICO MARSH 90% PLAN

TOBICO MARSH AERIAL
SECTION 2

CRA CONESTOGA-ROVERS & ASSOCIATES

Source Reference:
ADVANCED MAPPING TECHNOLOGIES, APRIL 5, 2002

Project Manager:	Reviewed By:	Date:	
M. TOMKA	C. AMEY	JUNE 2003	
Scale: 1" = 200'	Project No.: 18204-03	Report No.: 012	Drawing No.: 2.9

18204-03(012)GN-WA006 JAN 09/2004

NO.	Revision	Date	Initial

N

0 100 200ft

SCALE VERIFICATION

THIS BAR MEASURES 1" ON ORIGINAL. ADJUST SCALE ACCORDINGLY.

Approved

DRAWING STATUS

Status	Date	Initial

SAGINAW RIVER/BAY NRD SETTLEMENT

TOBICO MARSH 90% PLAN

TOBICO MARSH AERIAL
SECTION 3

CONESTOGA-ROVERS & ASSOCIATES

Source Reference:
ADVANCED MAPPING TECHNOLOGIES, APRIL 5, 2002

Project Manager:	Reviewed By:	Date:	
M. TOMKA	C. AMEY	JUNE 2003	
Scale: 1" = 200'	Project No: 18204-03	Report No: 012	Drawing No: 2.10

18204-03(012)GN-WA006 JAN 09/2004

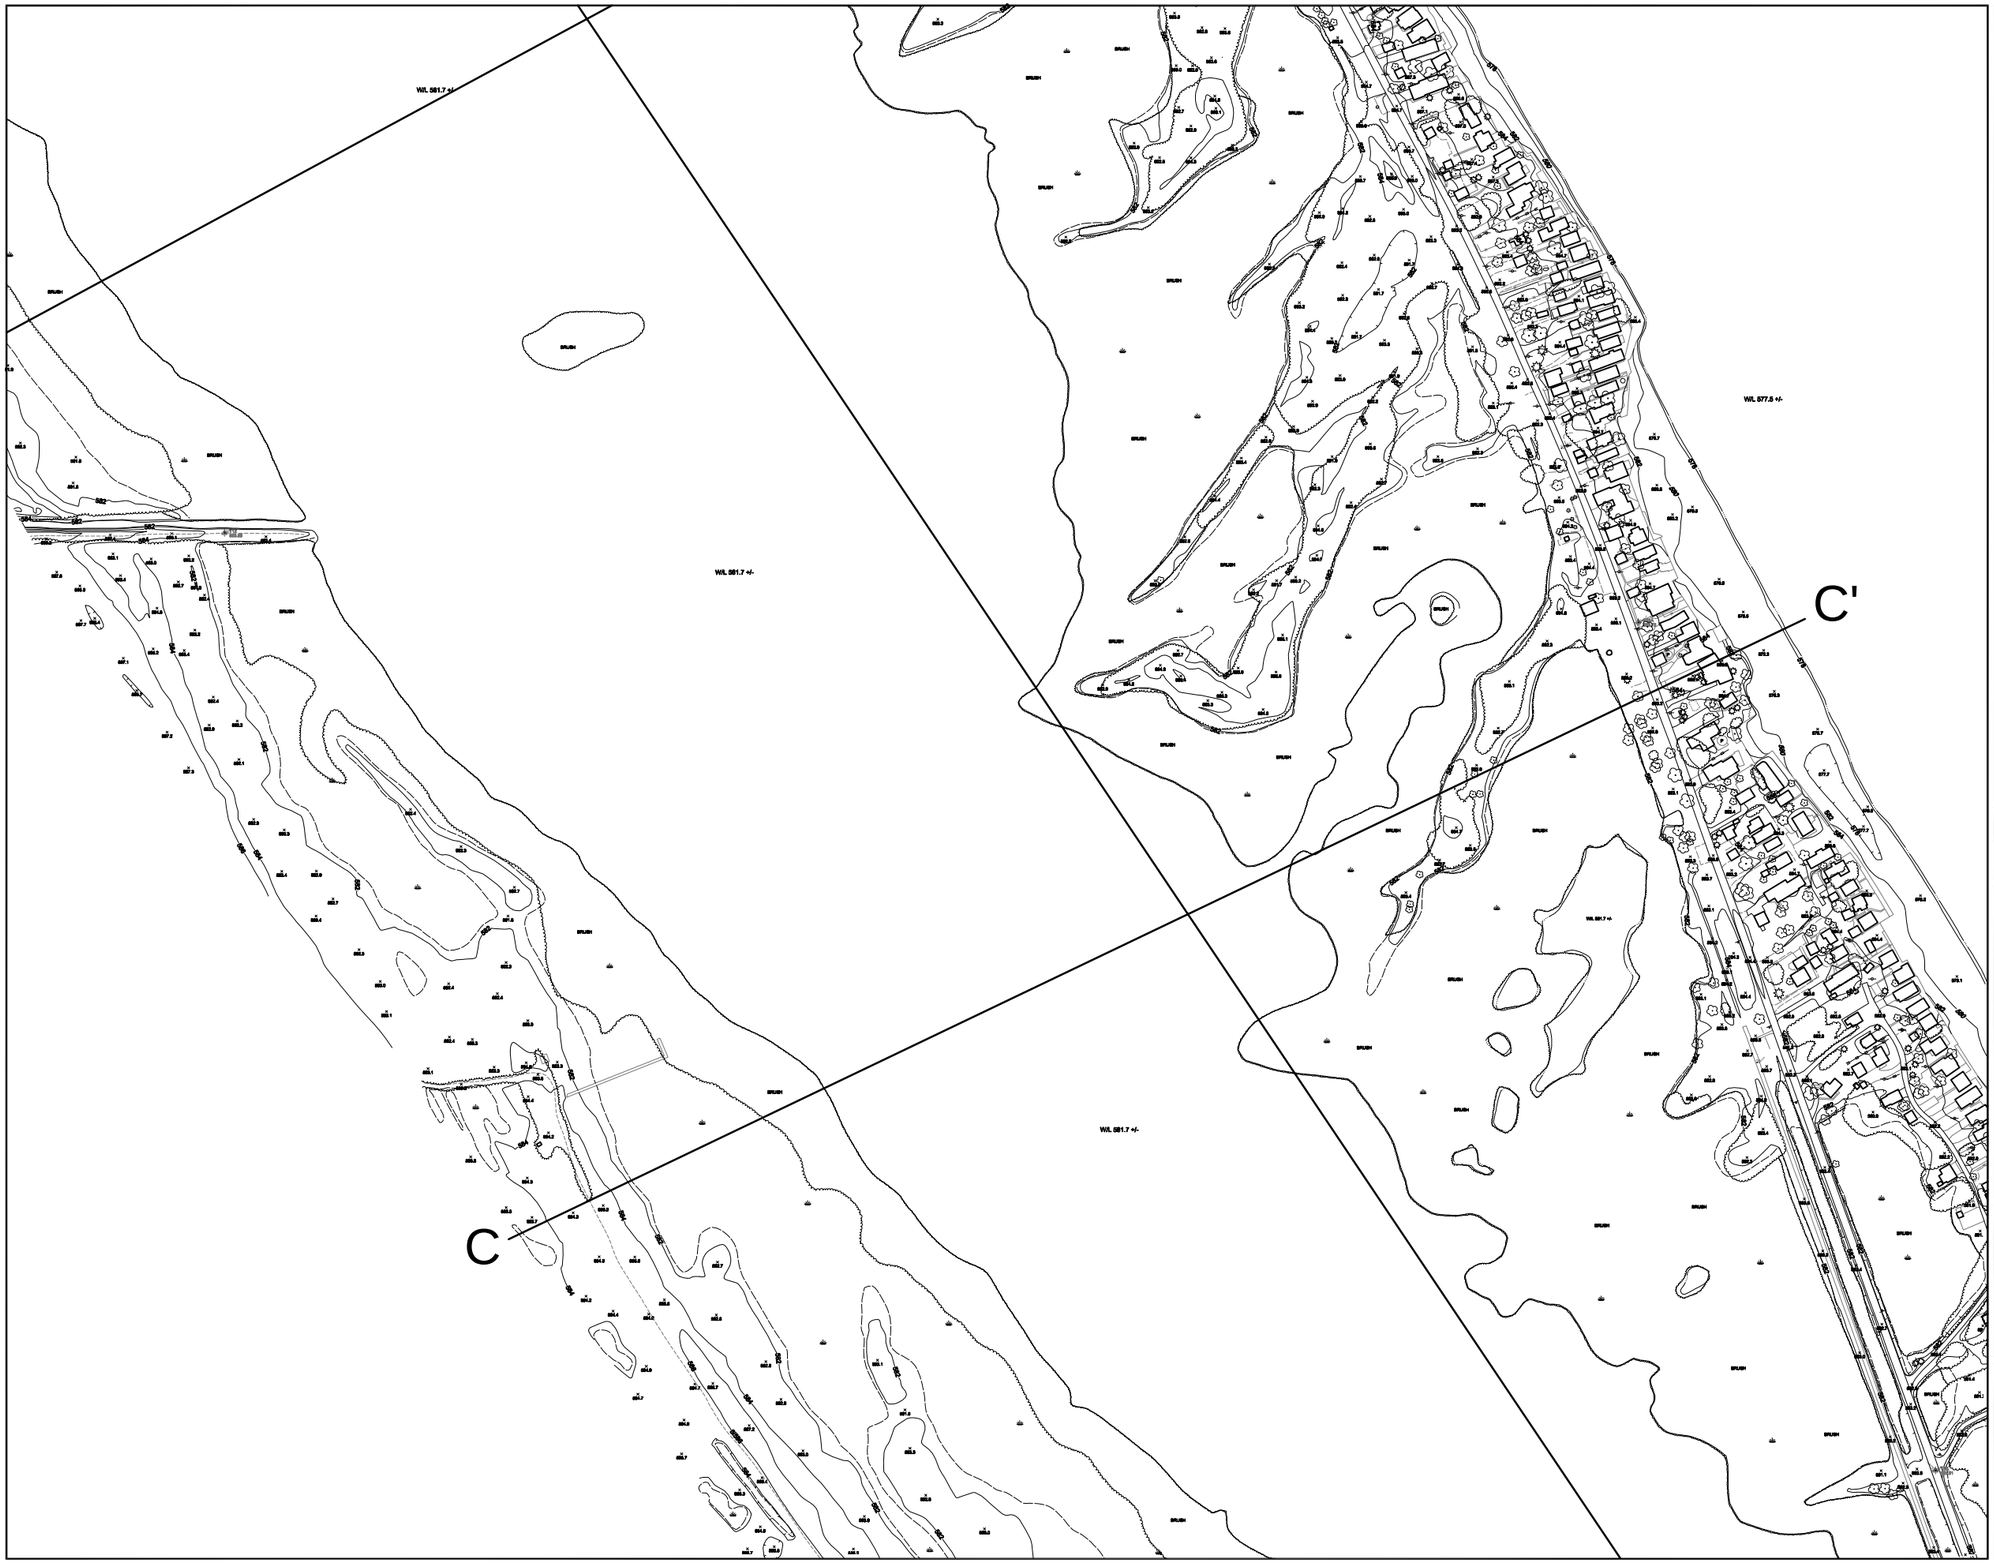

NO.	Revision	Date	Initial

0 100 200ft

SCALE VERIFICATION

THIS BAR MEASURES 1" ON ORIGINAL. ADJUST SCALE ACCORDINGLY.

Approved

DRAWING STATUS

Status	Date	Initial

SAGINAW RIVER/BAY NRD SETTLEMENT

TOBICO MARSH 90% PLAN

TOBICO MARSH AERIAL SECTION 4

CONESTOGA-ROVERS & ASSOCIATES

Source Reference:
ADVANCED MAPPING TECHNOLOGIES, APRIL 5, 2002

Project Manager:	Reviewed By:	Date:	
M. TOMKA	C. AMEY	JUNE 2003	
Scale: 1" = 200'	Project No: 18204-03	Report No: 012	Drawing No: 2.11

NO.	Revision	Date	Initial

0 100 200ft

SCALE VERIFICATION

THIS BAR MEASURES 1" ON ORIGINAL. ADJUST SCALE ACCORDINGLY.

Approved

DRAWING STATUS

Status	Date	Initial

SAGINAW RIVER/BAY NRD SETTLEMENT

TOBICO MARSH 90% PLAN

TOBICO MARSH AERIAL SECTION 5

CONESTOGA-ROVERS & ASSOCIATES

Source Reference:
ADVANCED MAPPING TECHNOLOGIES, APRIL 5, 2002

Project Manager:	Reviewed By:	Date:	
M. TOMKA	C. AMEY	JUNE 2003	
Scale: 1" = 200'	Project No.: 18204-03	Report No.: 012	Drawing No.: 2.12

18204-03(012)GN-WA006 JAN 09/2004

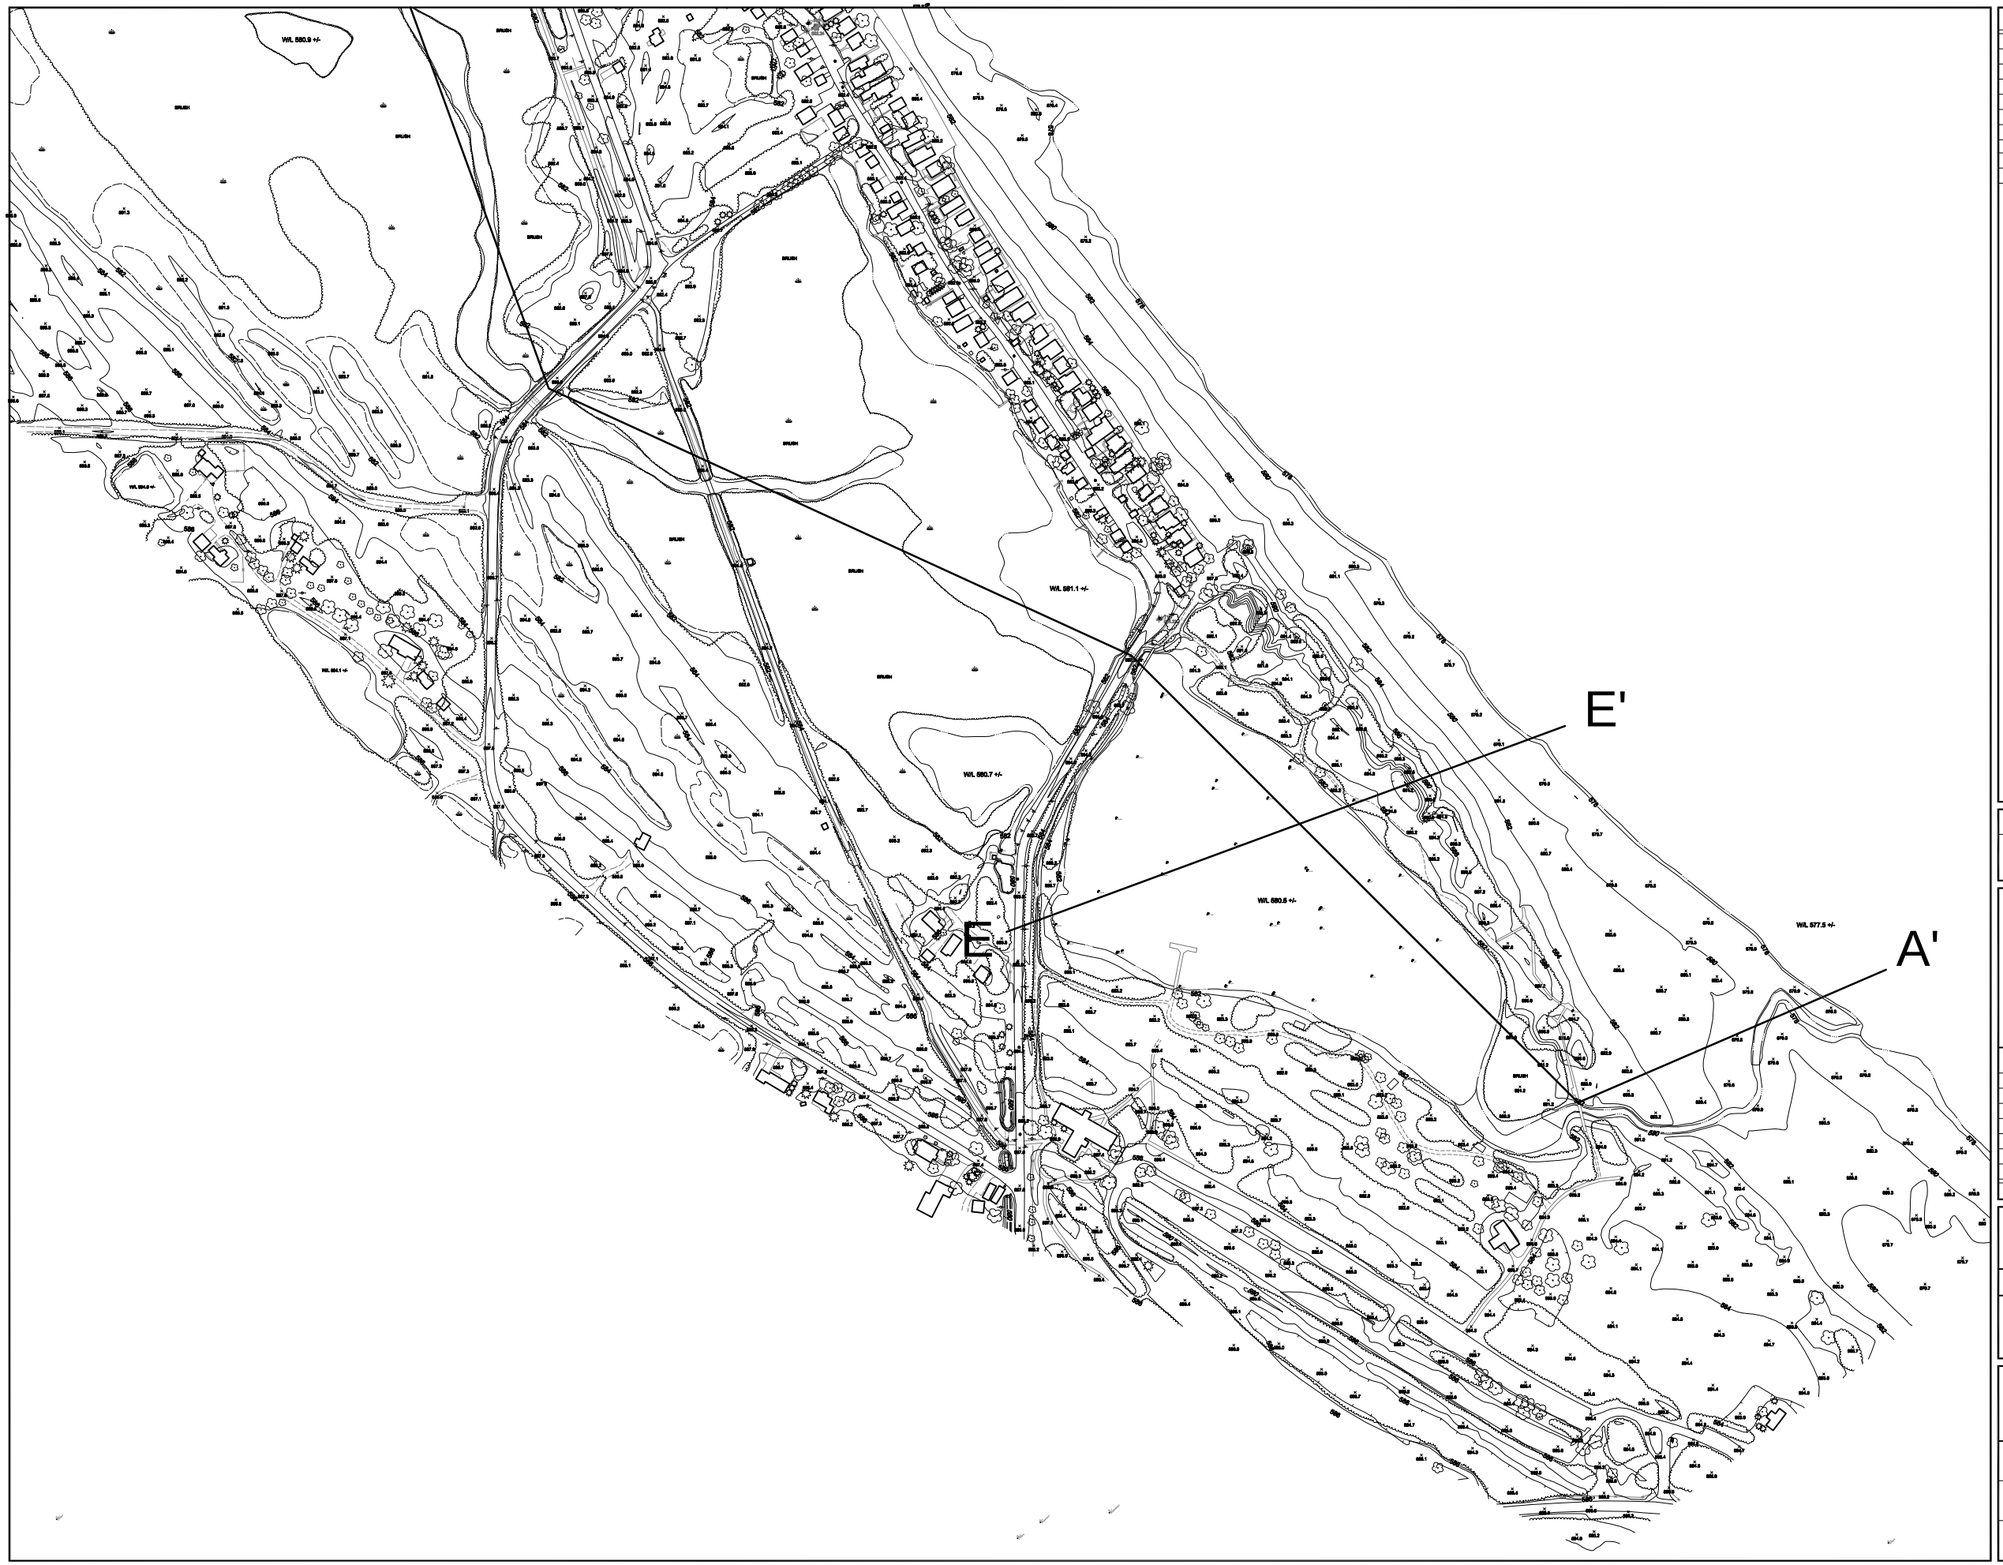

NO.	Revision	Date	Initial

N

0 100 200ft

SCALE VERIFICATION

THIS BAR MEASURES 1" ON ORIGINAL. ADJUST SCALE ACCORDINGLY.

Approved

DRAWING STATUS

Status	Date	Initial

SAGINAW RIVER/BAY NRD SETTLEMENT

TOBICO MARSH 90% PLAN

TOBICO MARSH AERIAL
SECTION 6

CONESTOGA-ROVERS & ASSOCIATES

Source Reference:
ADVANCED MAPPING TECHNOLOGIES, APRIL 5, 2002

Project Manager:	Reviewed By:	Date:	
M. TOMKA	C. AMEY	JUNE 2003	
Scale: 1" = 200'	Project No: 18204-03	Report No: 012	Drawing No: 2.13

18204-03(012)GN-WA006 JAN 09/2004

A

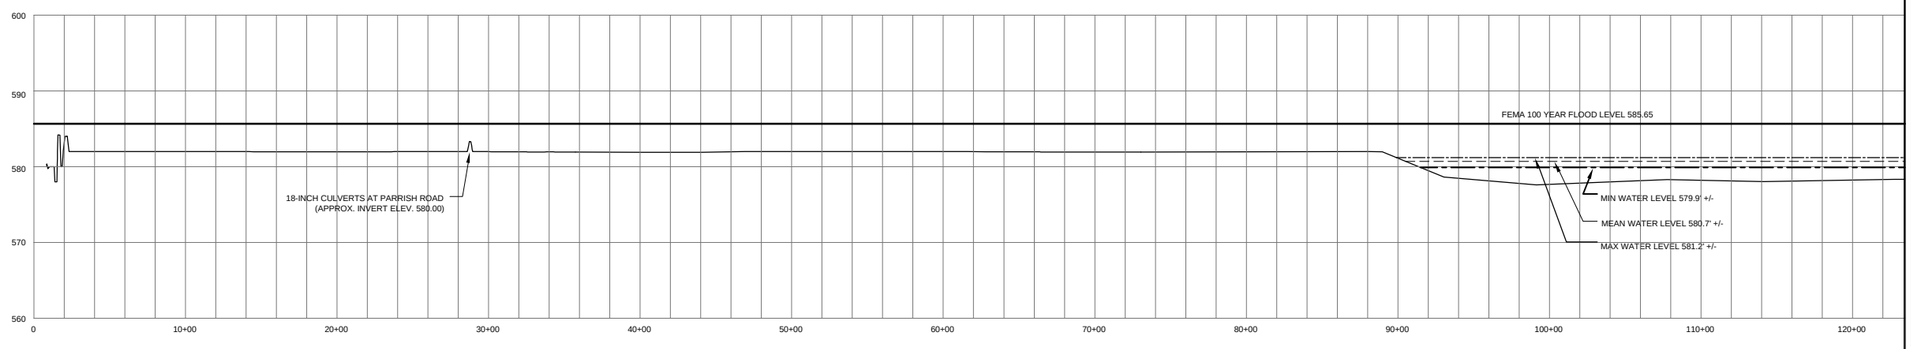

SCALES: 1"=500' HORIZONTAL
1"=10' VERTICAL

A'

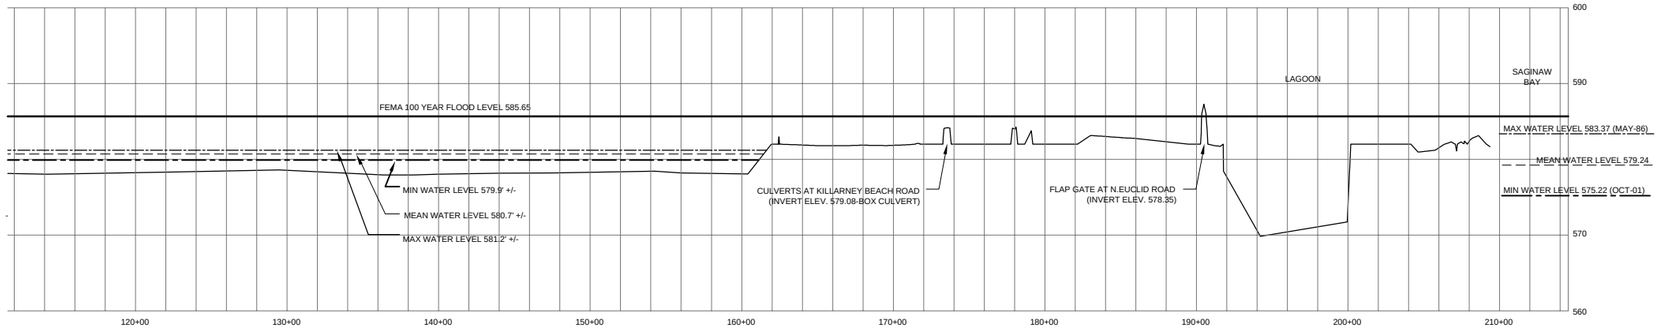

NO.	Revision	Date	Initial

NOTE: ALL ELEVATIONS IN IGLD'85 VERTICAL DATUM

SCALE VERIFICATION

THIS BAR MEASURES 1" ON ORIGINAL. ADJUST SCALE ACCORDINGLY.

Approved

DRAWING STATUS

Status	Date	Initial

SAGINAW RIVER/BAY NRD SETTLEMENT

TOBICO MARSH 90% PLAN

CROSS SECTION A-A'

CONESTOGA-ROVERS & ASSOCIATES

Source Reference:
ADVANCED MAPPING TECHNOLOGIES, APRIL 5, 2002

Project Manager:	Reviewed By:	Date:	
M. TOMKA	C. AMEY	JUNE 2003	
Scale: AS SHOWN	Project No.: 18204-03	Report No.: 012	Drawing No.: 2.14

18204-03(012)GN-WA006 JAN 09/2004

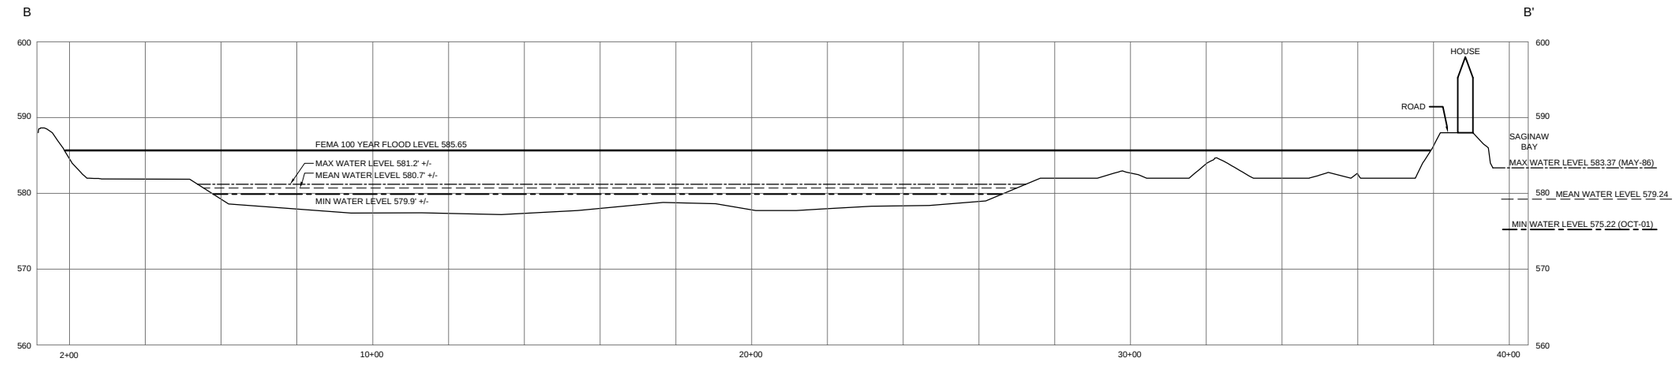

SCALES: 1"=200' HORIZONTAL
1"=10' VERTICAL

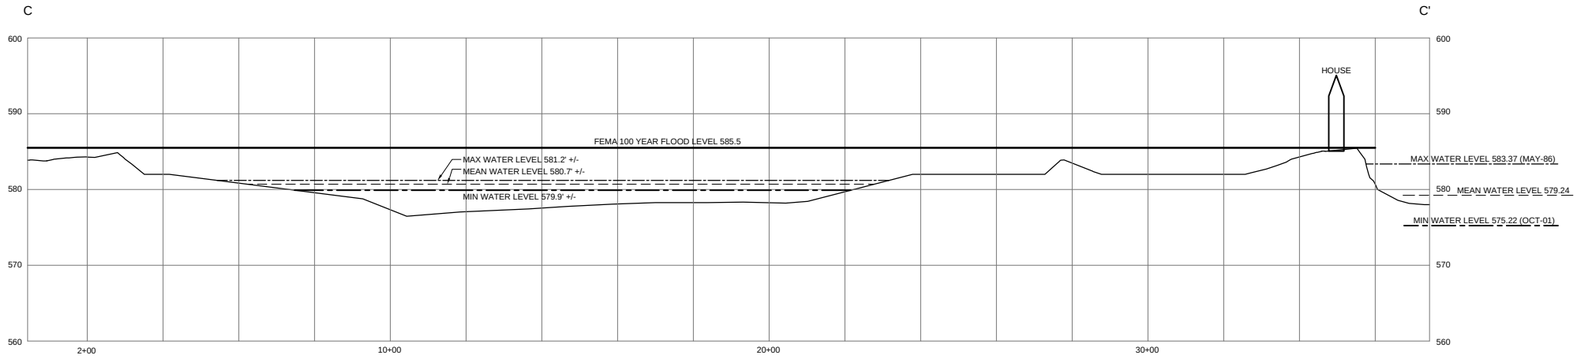

SCALES: 1"=200' HORIZONTAL
1"=10' VERTICAL

NO.	Revision	Date	Initial

NOTE: ALL ELEVATIONS IN IGLD'85 VERTICAL DATUM

SCALE VERIFICATION

THIS BAR MEASURES 1" ON ORIGINAL. ADJUST SCALE ACCORDINGLY.

Approved

DRAWING STATUS

Status	Date	Initial

SAGINAW RIVER/BAY NRD SETTLEMENT

TOBICO MARSH 90% PLAN

CROSS SECTIONS B-B' AND C-C'

CONESTOGA-ROVERS & ASSOCIATES

Source Reference:
ADVANCED MAPPING TECHNOLOGIES, APRIL 5, 2002

Project Manager:	Reviewed By:	Date:	
M. TOMKA	C. AMEY	JUNE 2003	
Scale: AS SHOWN	Project No.: 18204-03	Report No.: 012	Drawing No.: 2.15

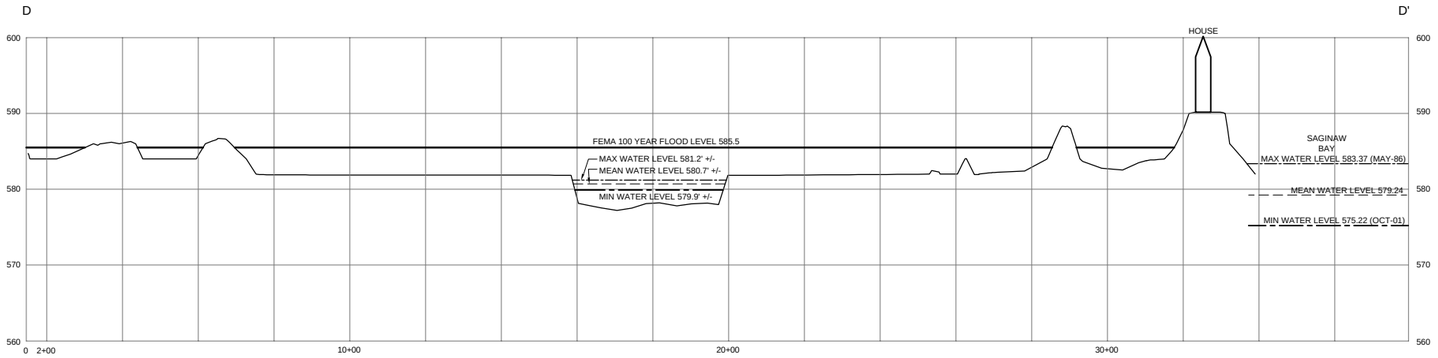

SCALES: 1"=200' HORIZONTAL
1"=10' VERTICAL

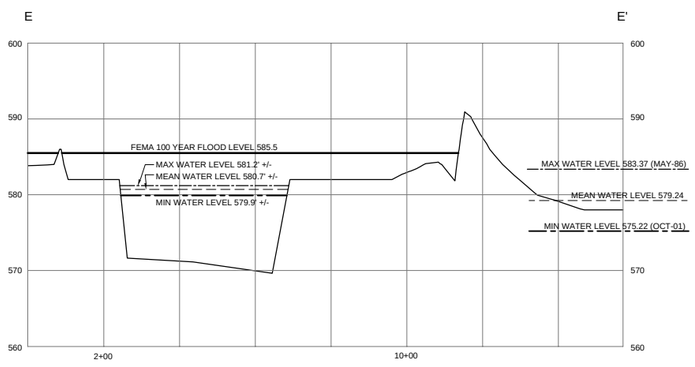

SCALES: 1"=200' HORIZONTAL
1"=10' VERTICAL

NO	Revision	Date	Initial

NOTE: ALL ELEVATIONS IN IGLD'85 VERTICAL DATUM

SCALE VERIFICATION

THIS BAR MEASURES 1" ON ORIGINAL. ADJUST SCALE ACCORDINGLY.

Approved

DRAWING STATUS

Status	Date	Initial

SAGINAW RIVER/BAY NRD SETTLEMENT

TOBICO MARSH 90% PLAN

CROSS SECTIONS D-D' AND E-E'

CONESTOGA-ROVERS & ASSOCIATES

Source Reference:
ADVANCED MAPPING TECHNOLOGIES, APRIL 5, 2002

Project Manager:	Reviewed By:	Date:	
M. TOMKA	C. AMEY	JUNE 2003	
Scale: AS SHOWN	Project No.: 18204-03	Report No.: 012	Drawing No.: 2.16