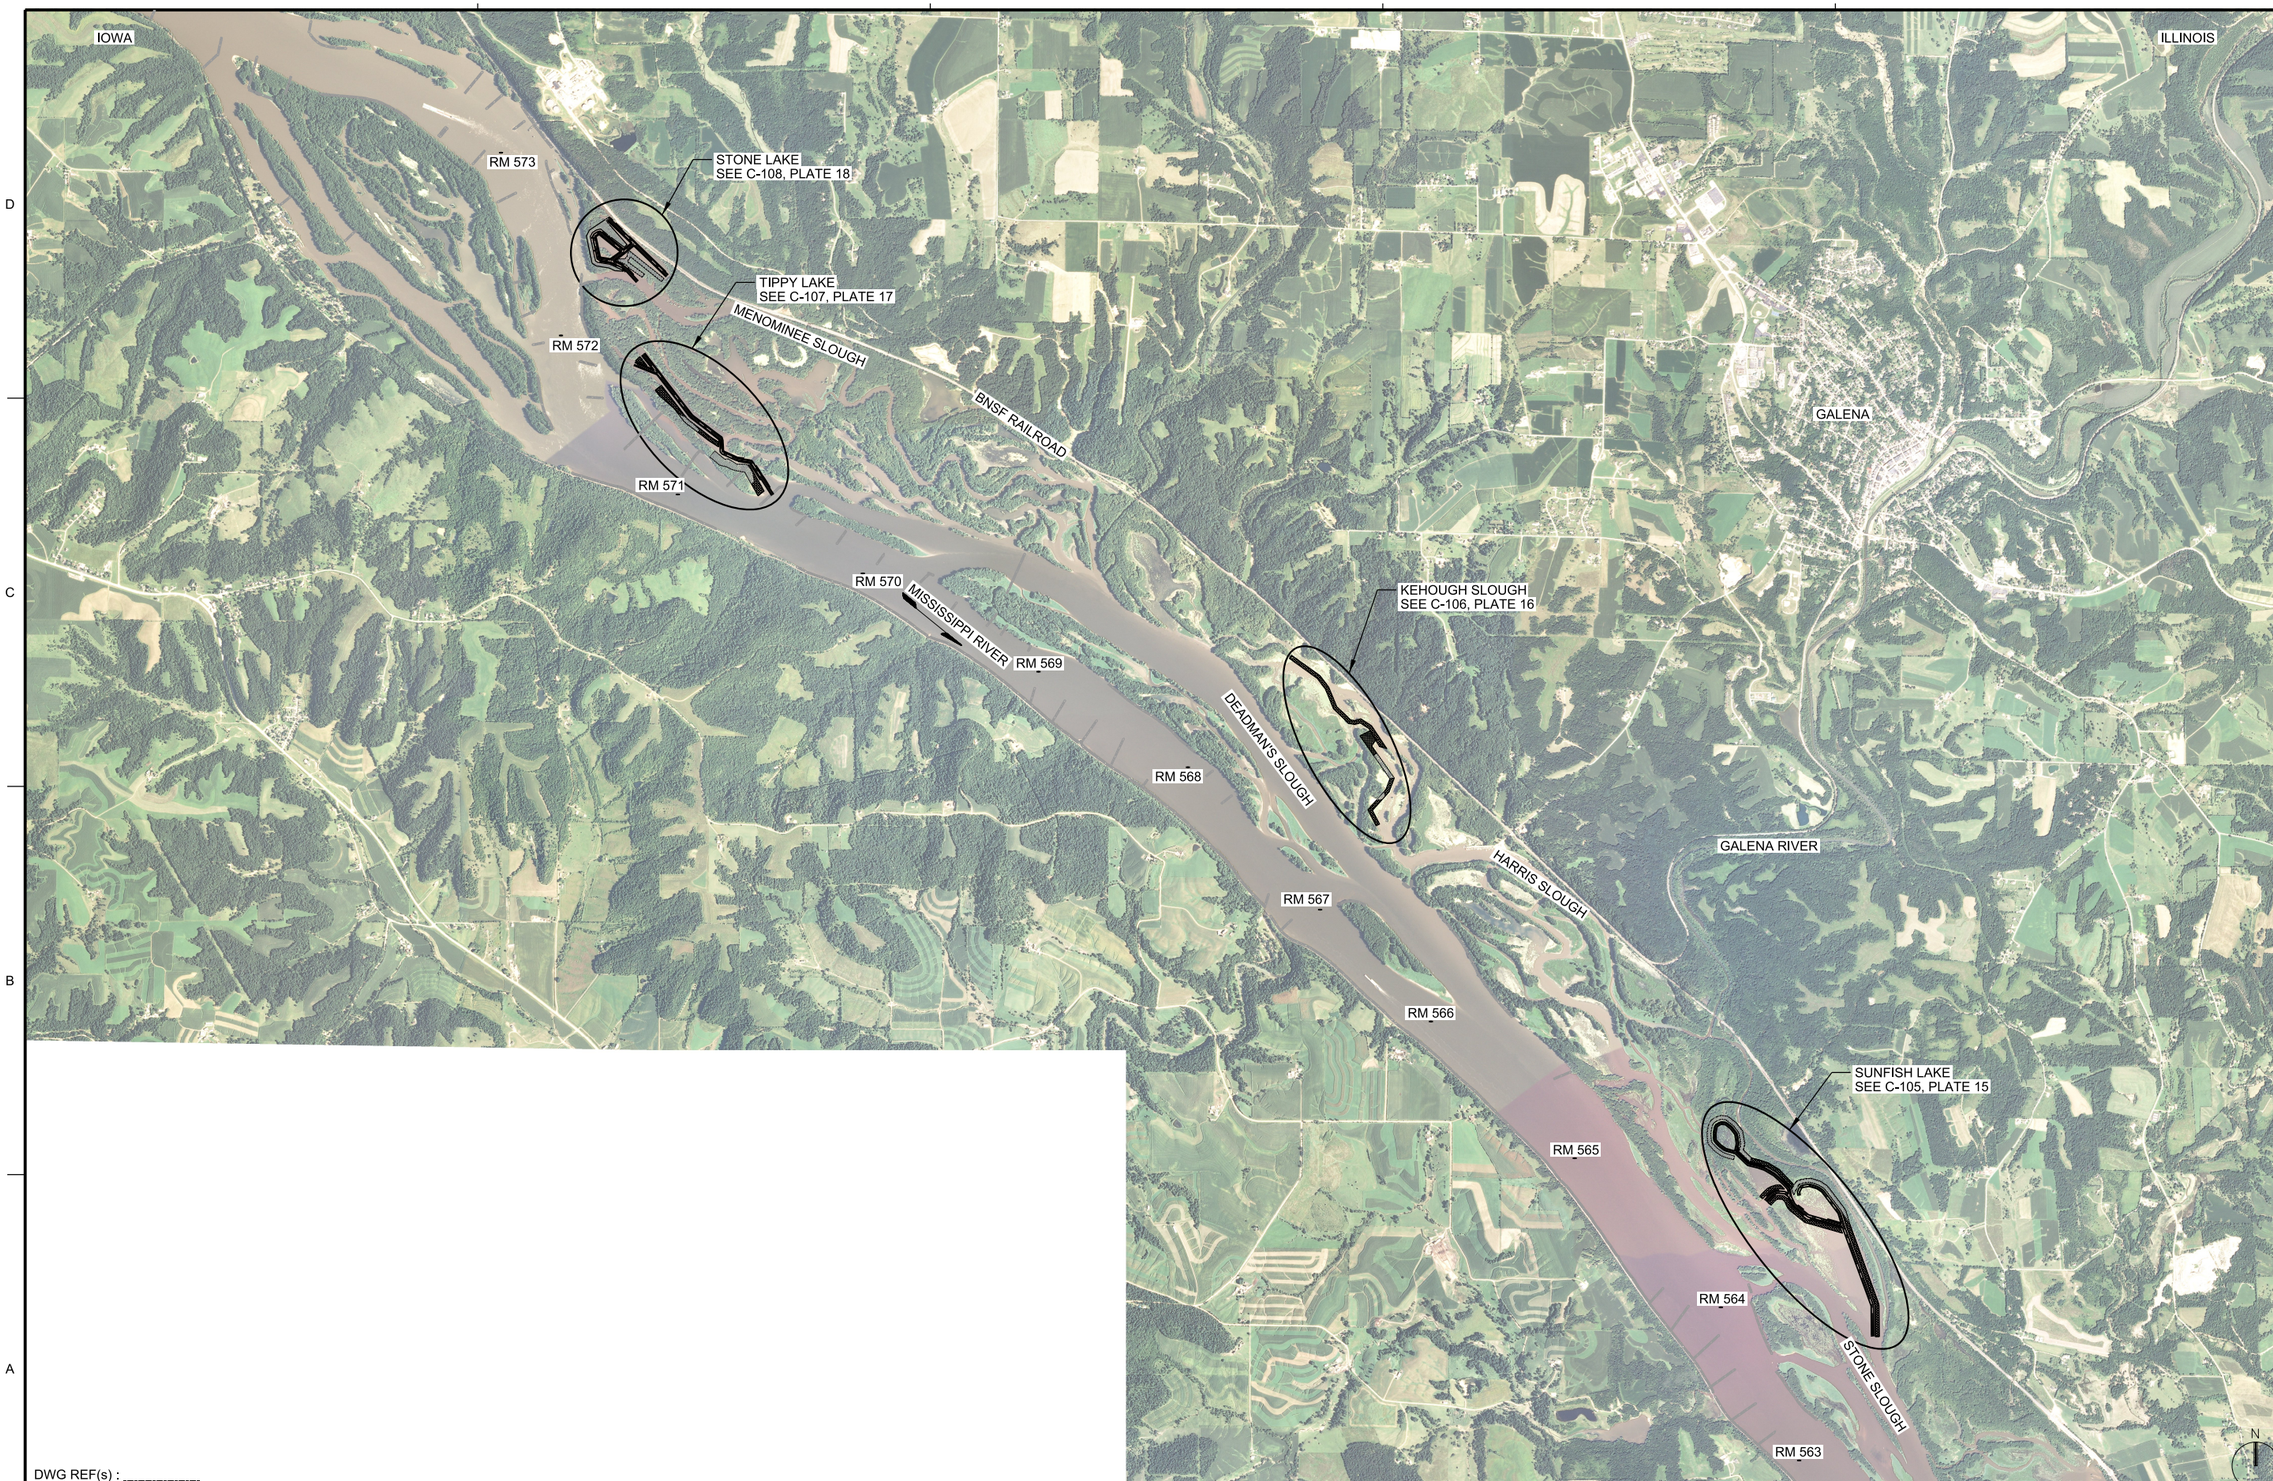

DWG REF(s) : _____

A1 RECOMMENDED PLAN

SCALE : 1"=2000'-0"

0 2000' 4000'

US Army Corps of Engineers®

MARK	DESCRIPTION	DATE	APPR.

U.S. ARMY CORPS OF ENGINEERS
ROCK ISLAND DISTRICT
ROCK ISLAND, ILLINOIS

DESIGNED BY: JLF/KNM
DWN BY: LLH
CKD BY:
SUBMITTED BY: HLA
SCALE: AS SHOWN
SIZE: ANSI D
DATE:
SOLICITATION NO.:
CONTRACT NO.:
PROJECT CODE: EP56
PLOT DATE:
FILE NAME: EP56_C-104xxx.dgn

MISSISSIPPI RIVER
POOL 12 ISLANDS
JO DAVIESS COUNTY
POOL 12 OVERWINTERING HREP
DEFINITE PROJECT REPORT
RECOMMENDED PLAN

PLATE 14

Sheet ID
C-104