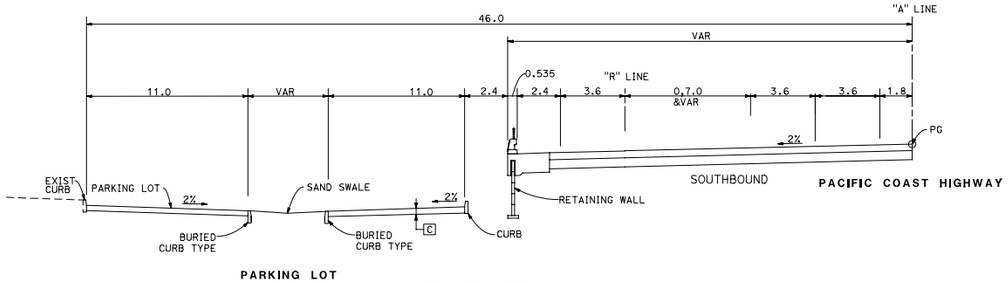

SECTION A-A

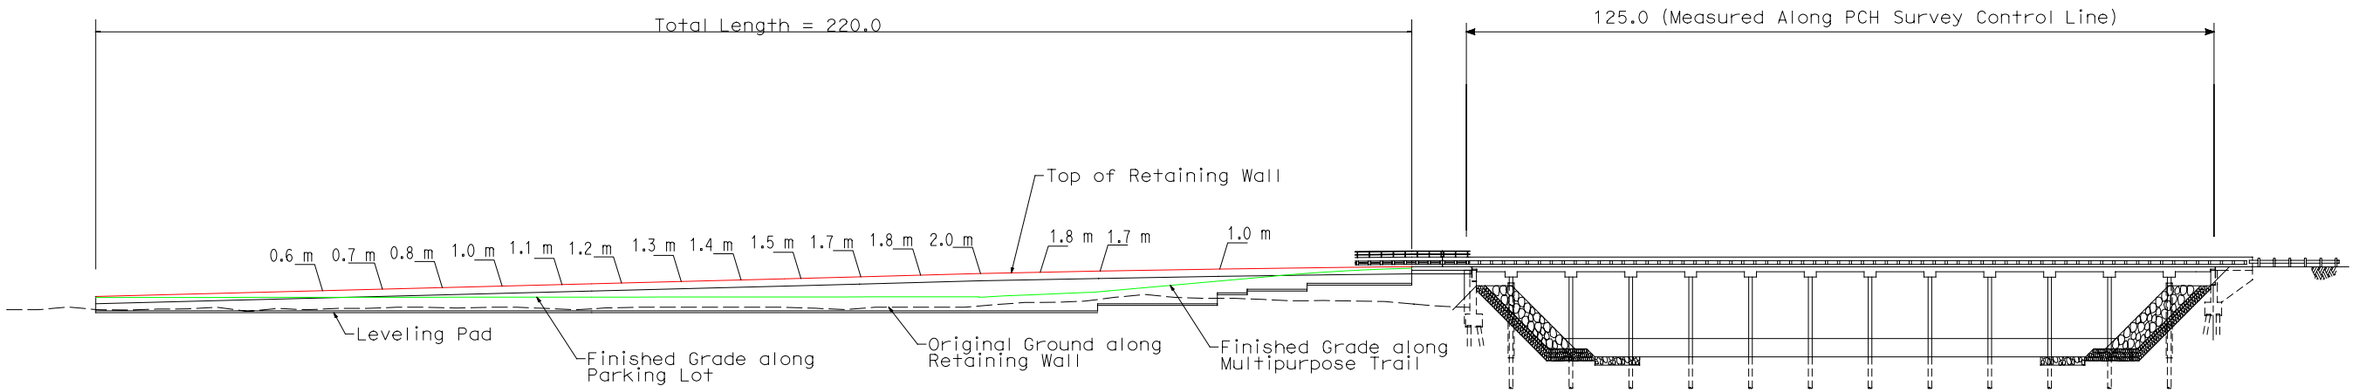

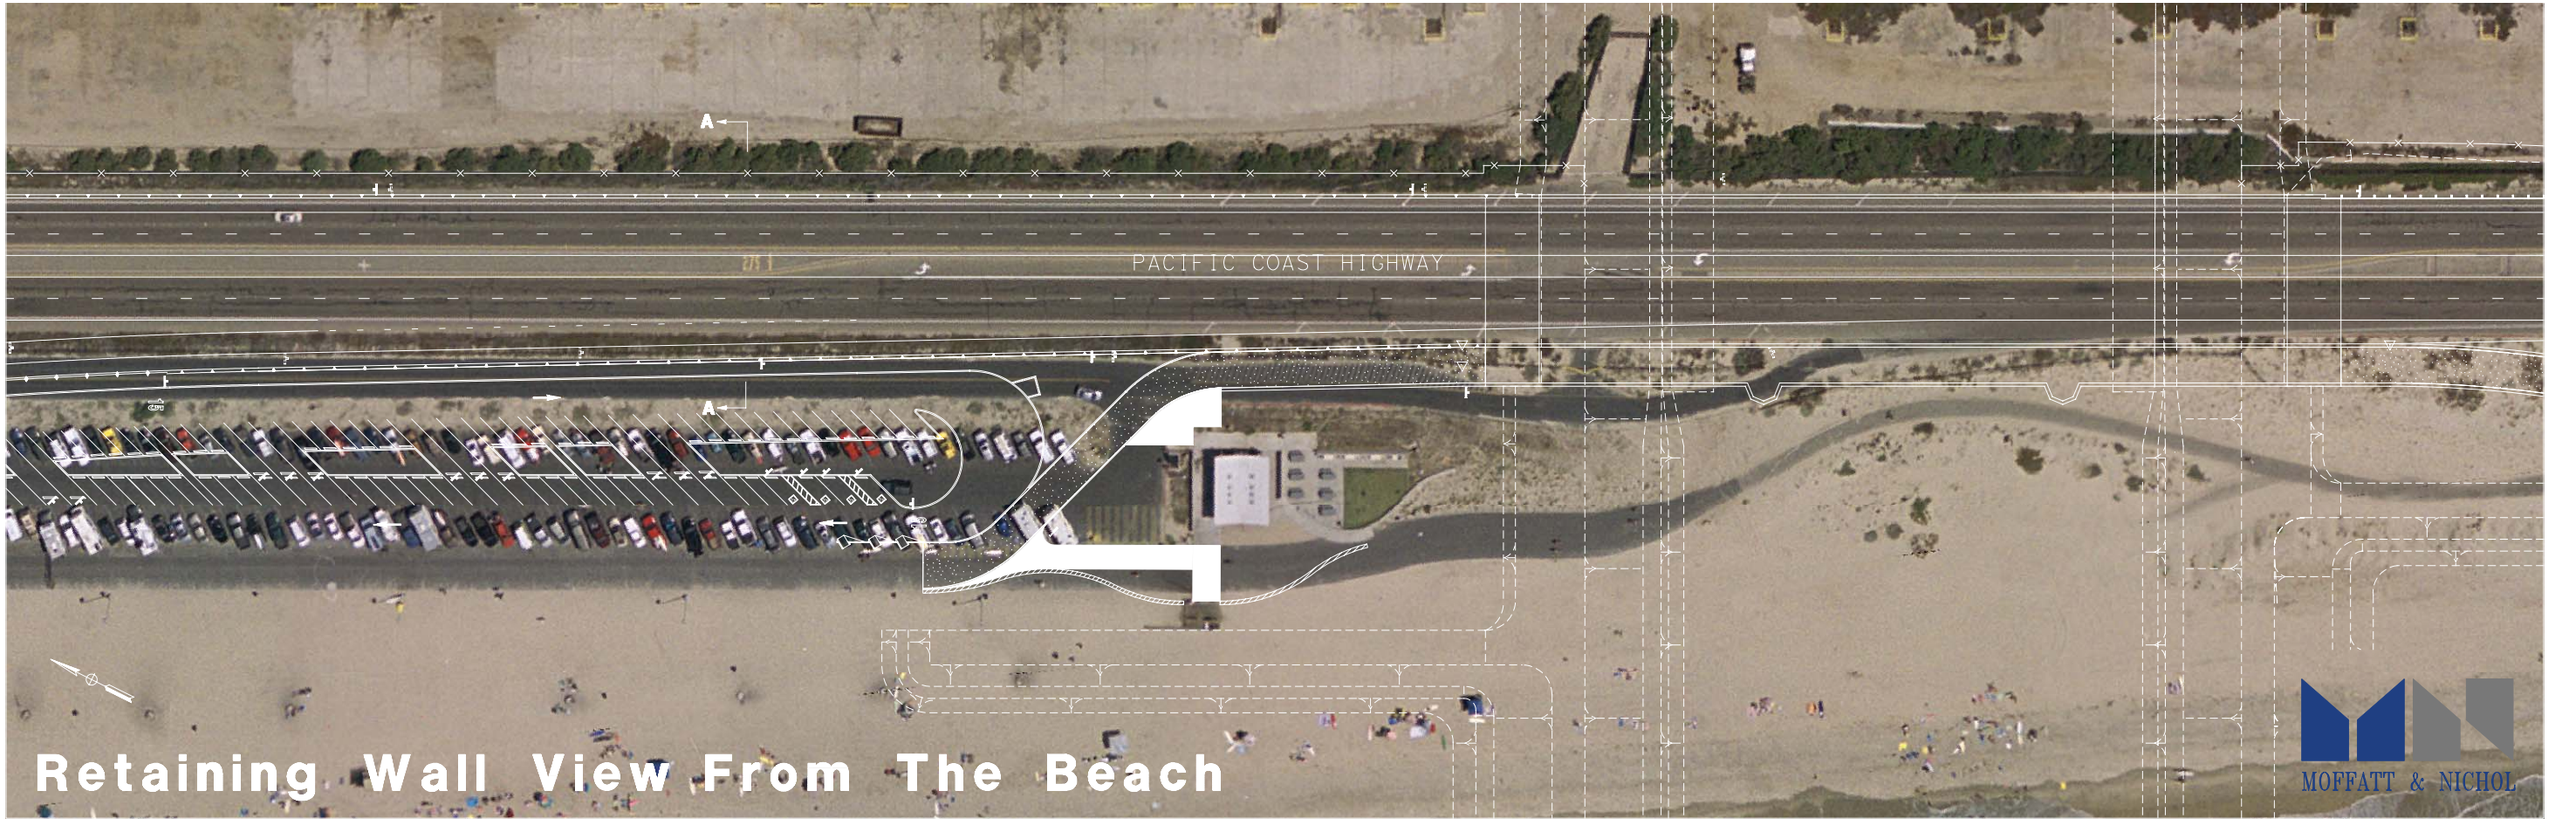

Retaining Wall View From The Beach