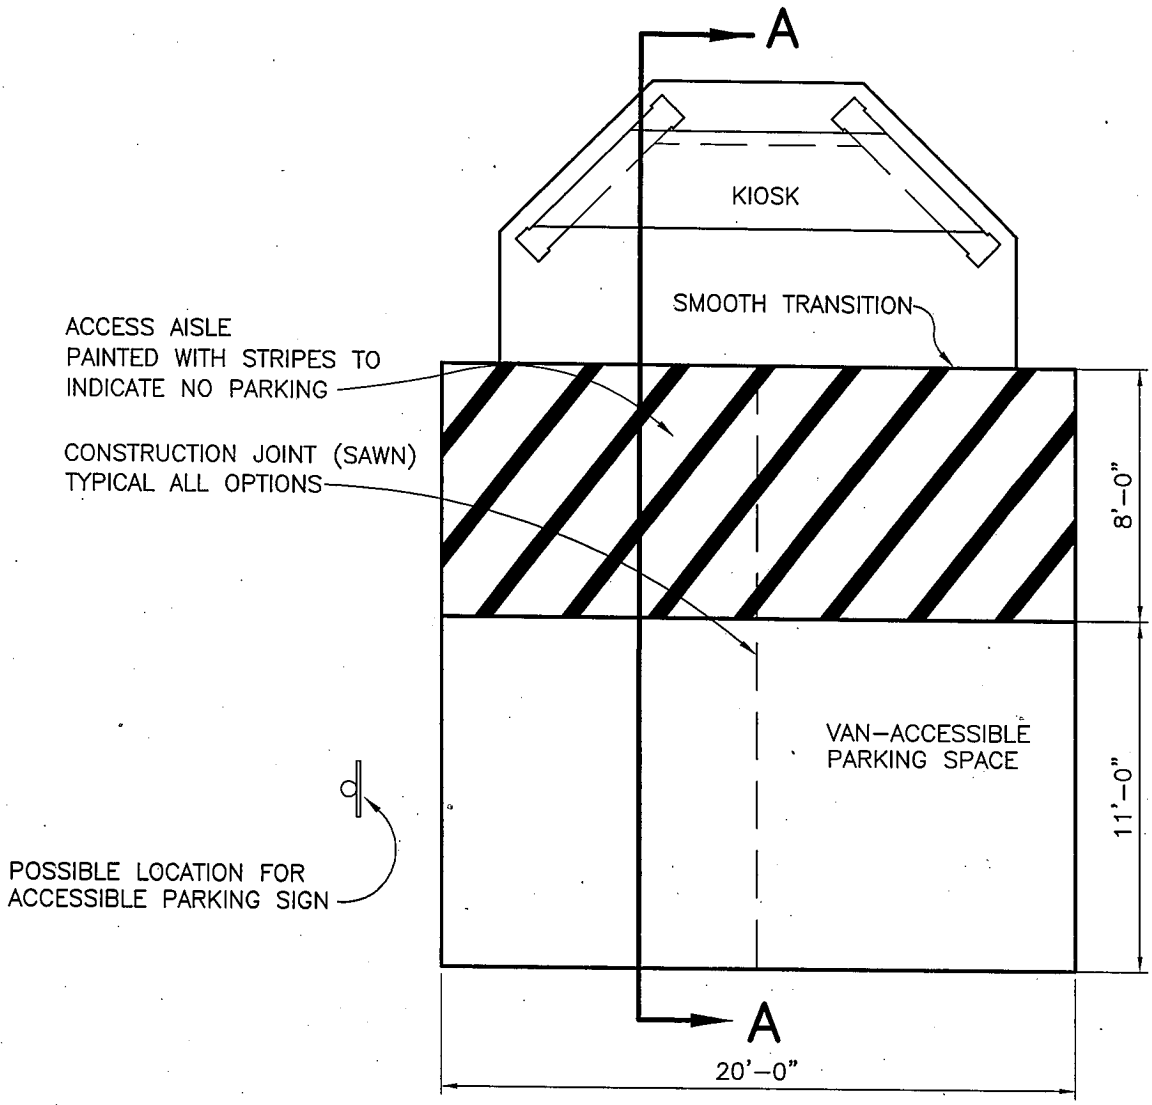

PLAN VIEW

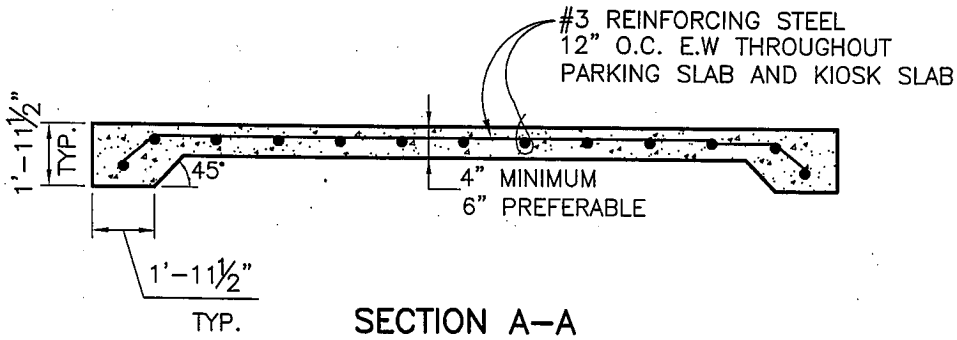

SECTION A-A

OPTION 1

Attachment 3a

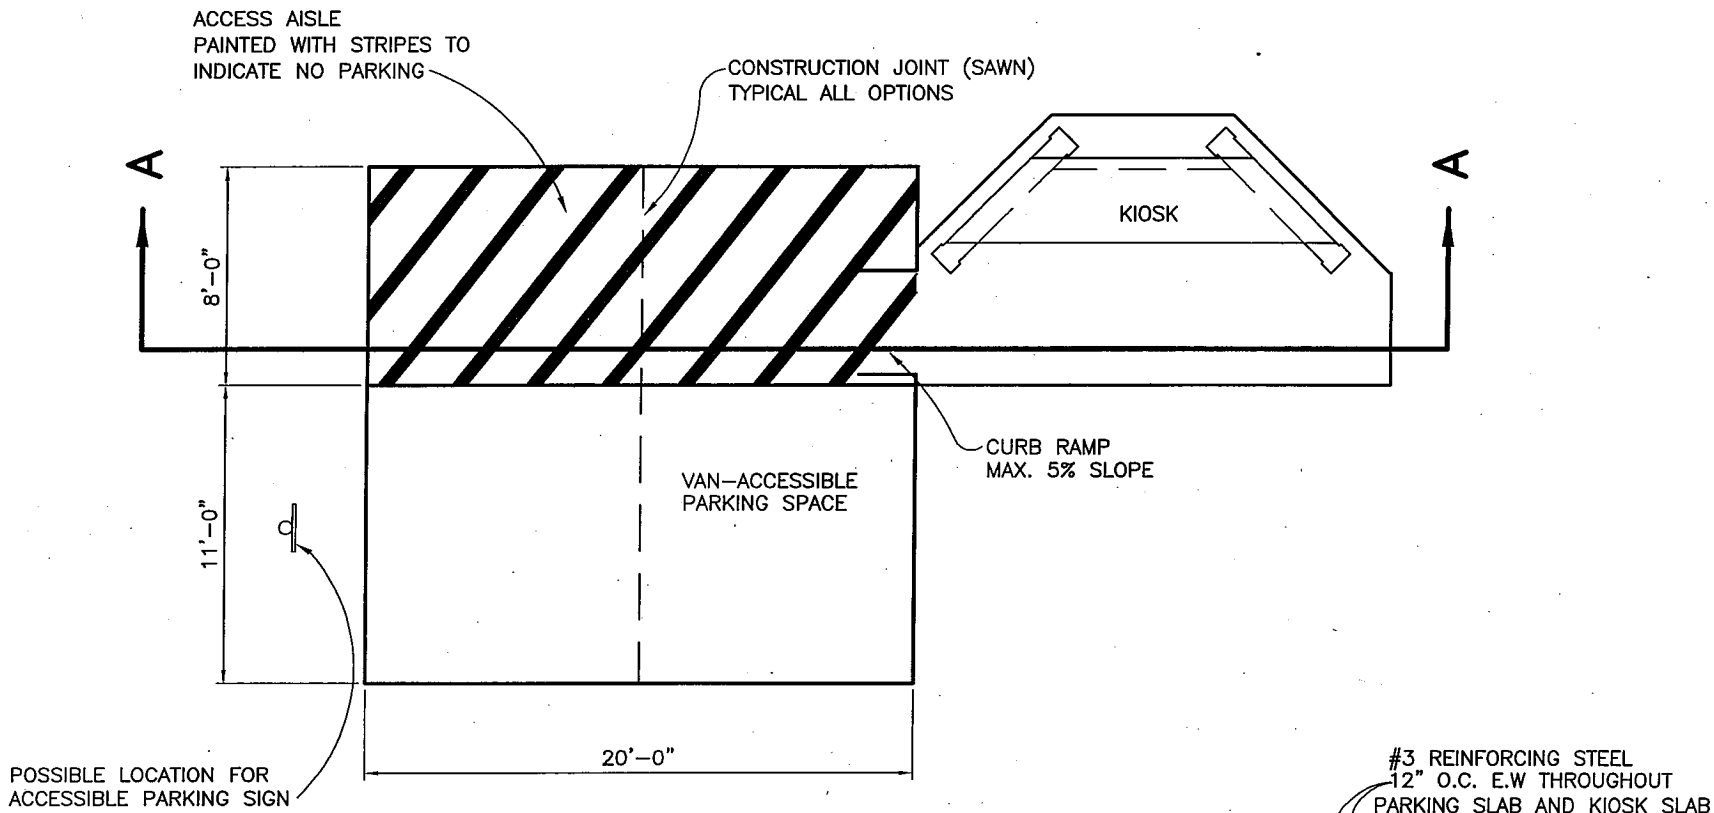

PLAN VIEW

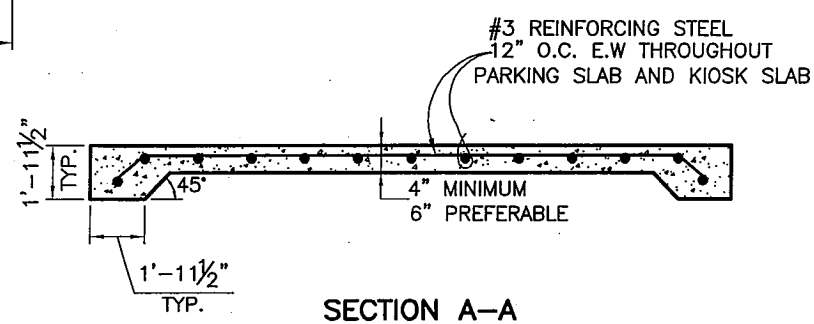

SECTION A-A

OPTION 2

Attachment 3b

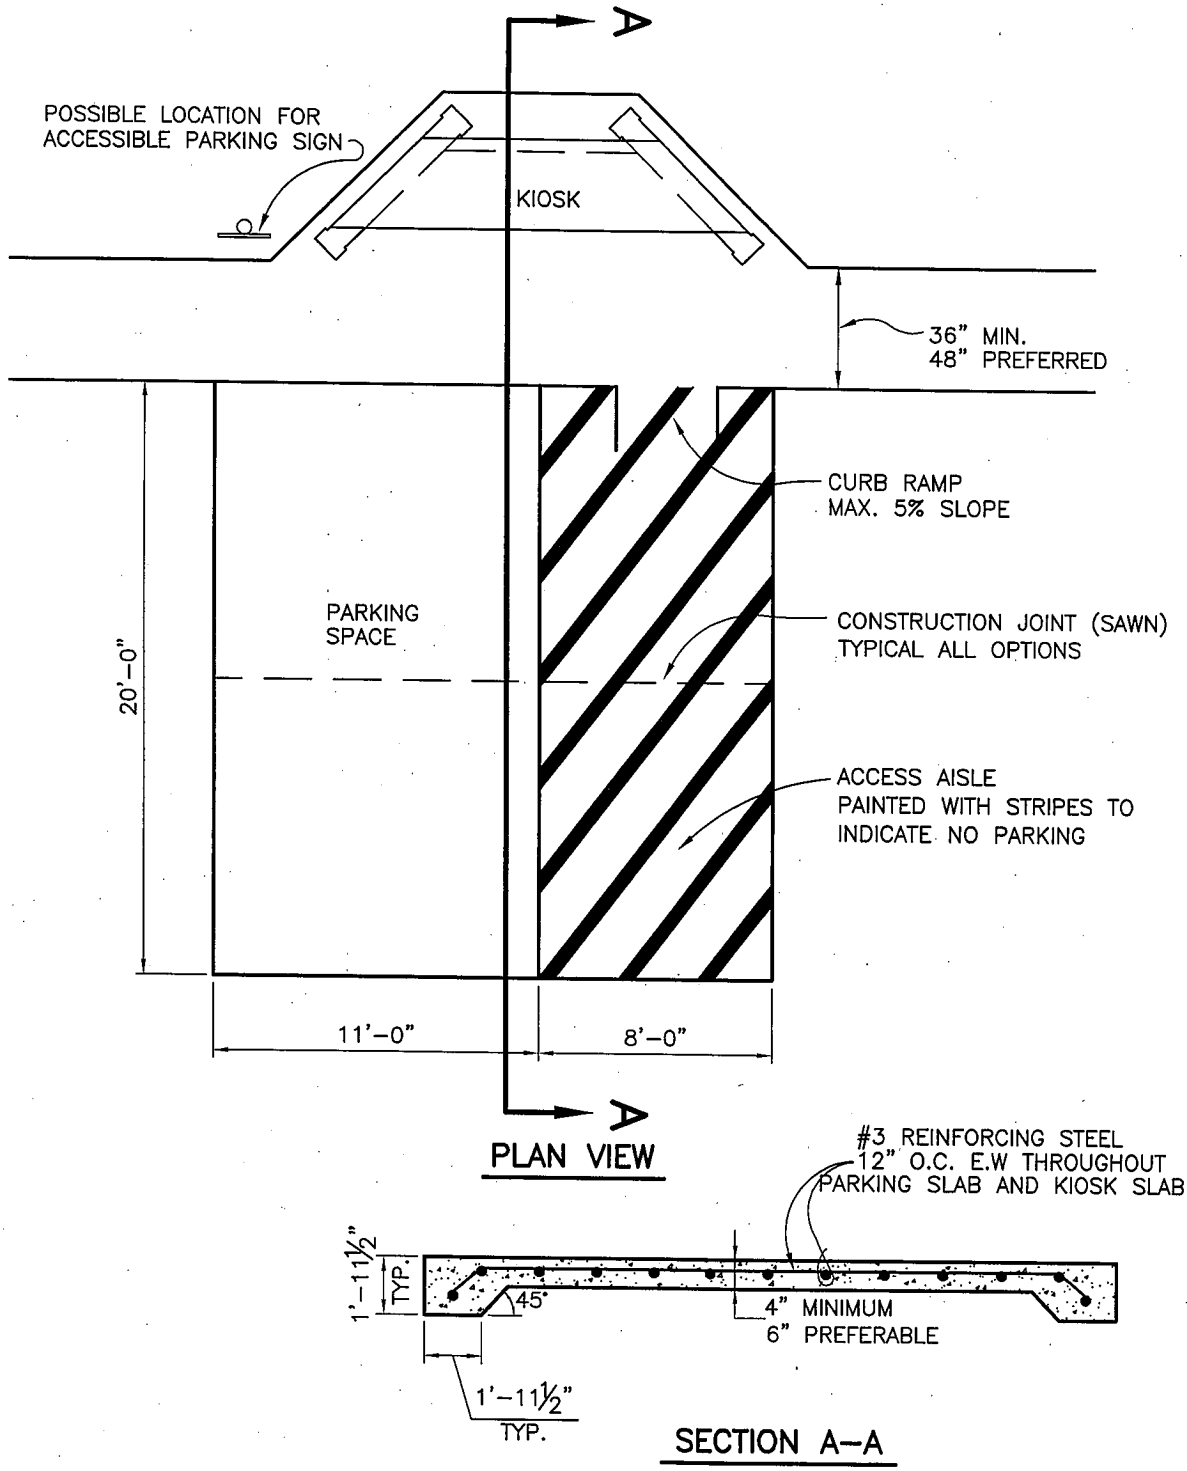

OPTION 3

Attachment 3c

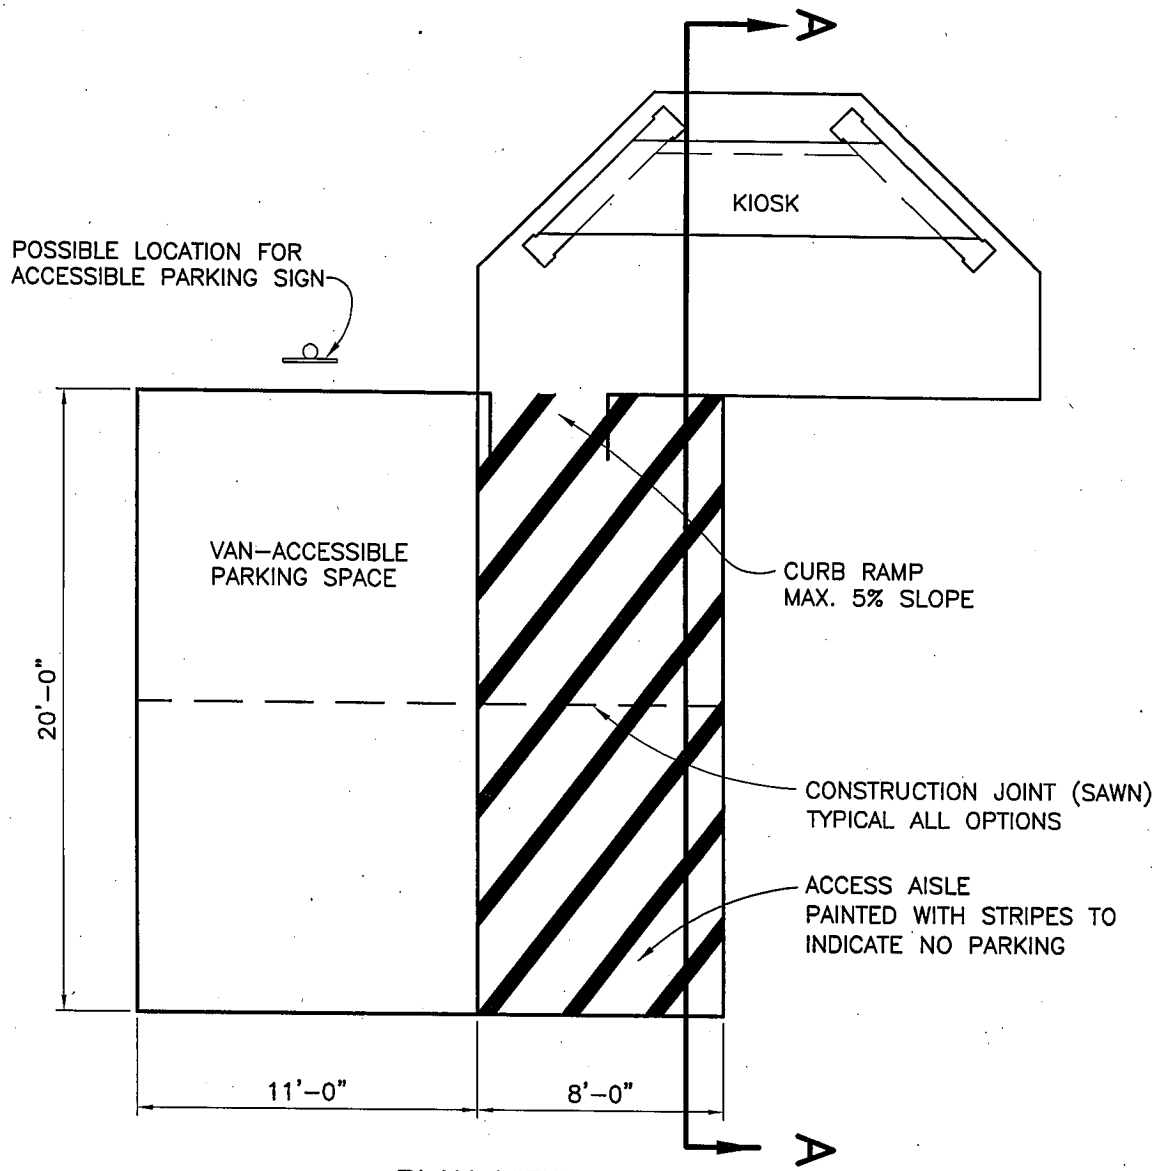

PLAN VIEW

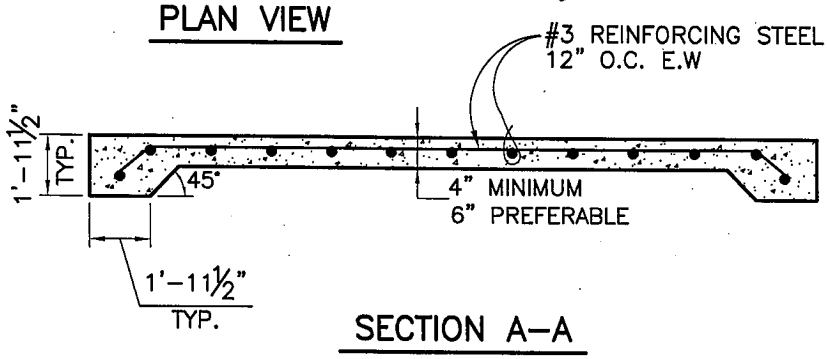

SECTION A–A

OPTION 4

Attachment 3d