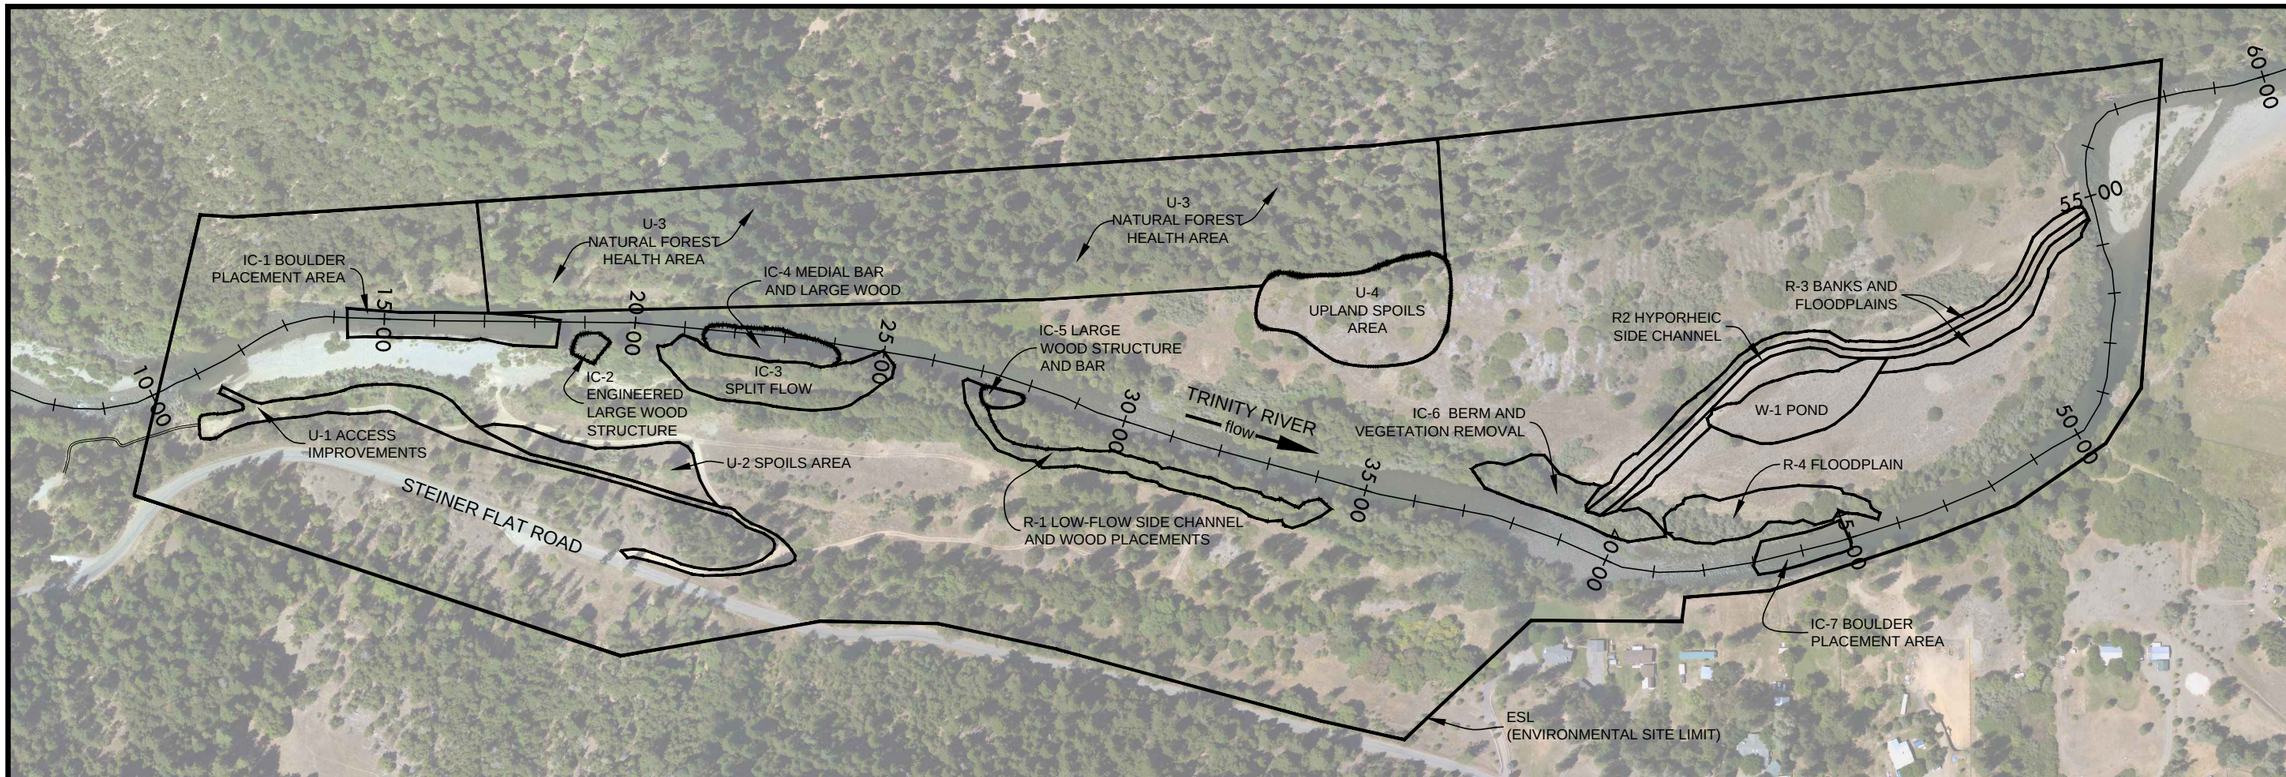

1 LORENZ GULCH FEATURE LAYOUT

1" = 300'
2' CONTOUR INTERVAL

DRAFT

PROPOSED FEATURE LAYOUT

LORENZ GULCH
DOUGLAS CITY, CA

NO.	DATE	BY	DESCRIPTION	CHK
-	01/10/13	CS	DRAFT_LAYOUT	XX

PROJECT NUMBER
2012

DRAWING NUMBER
4.2

Drawing 1 of 4