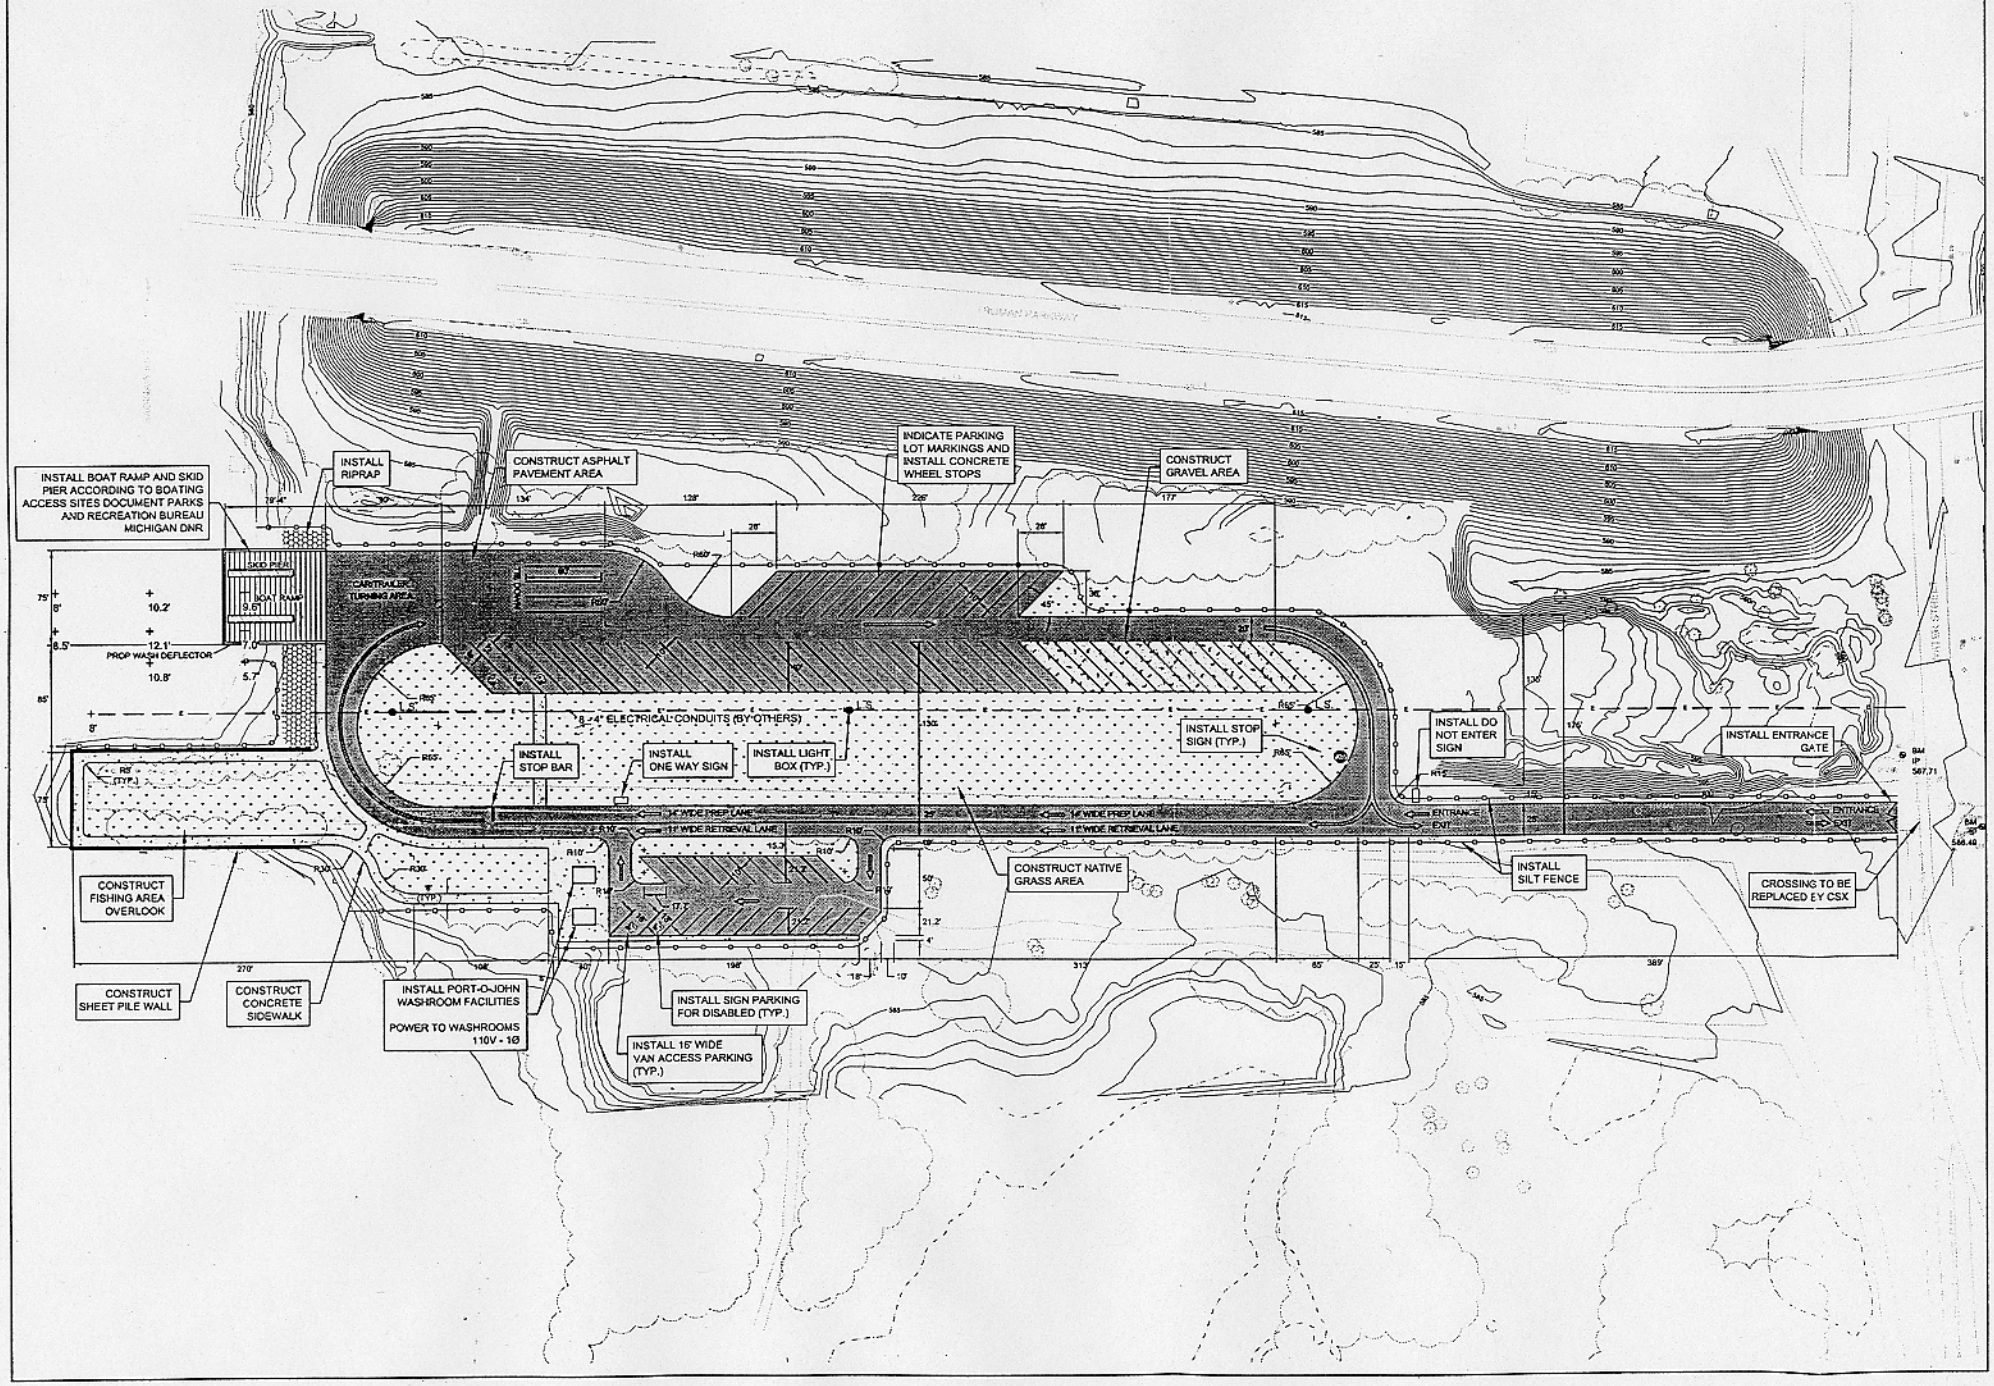Attachment 2a
Alternative A Proposed Boat Launch Area