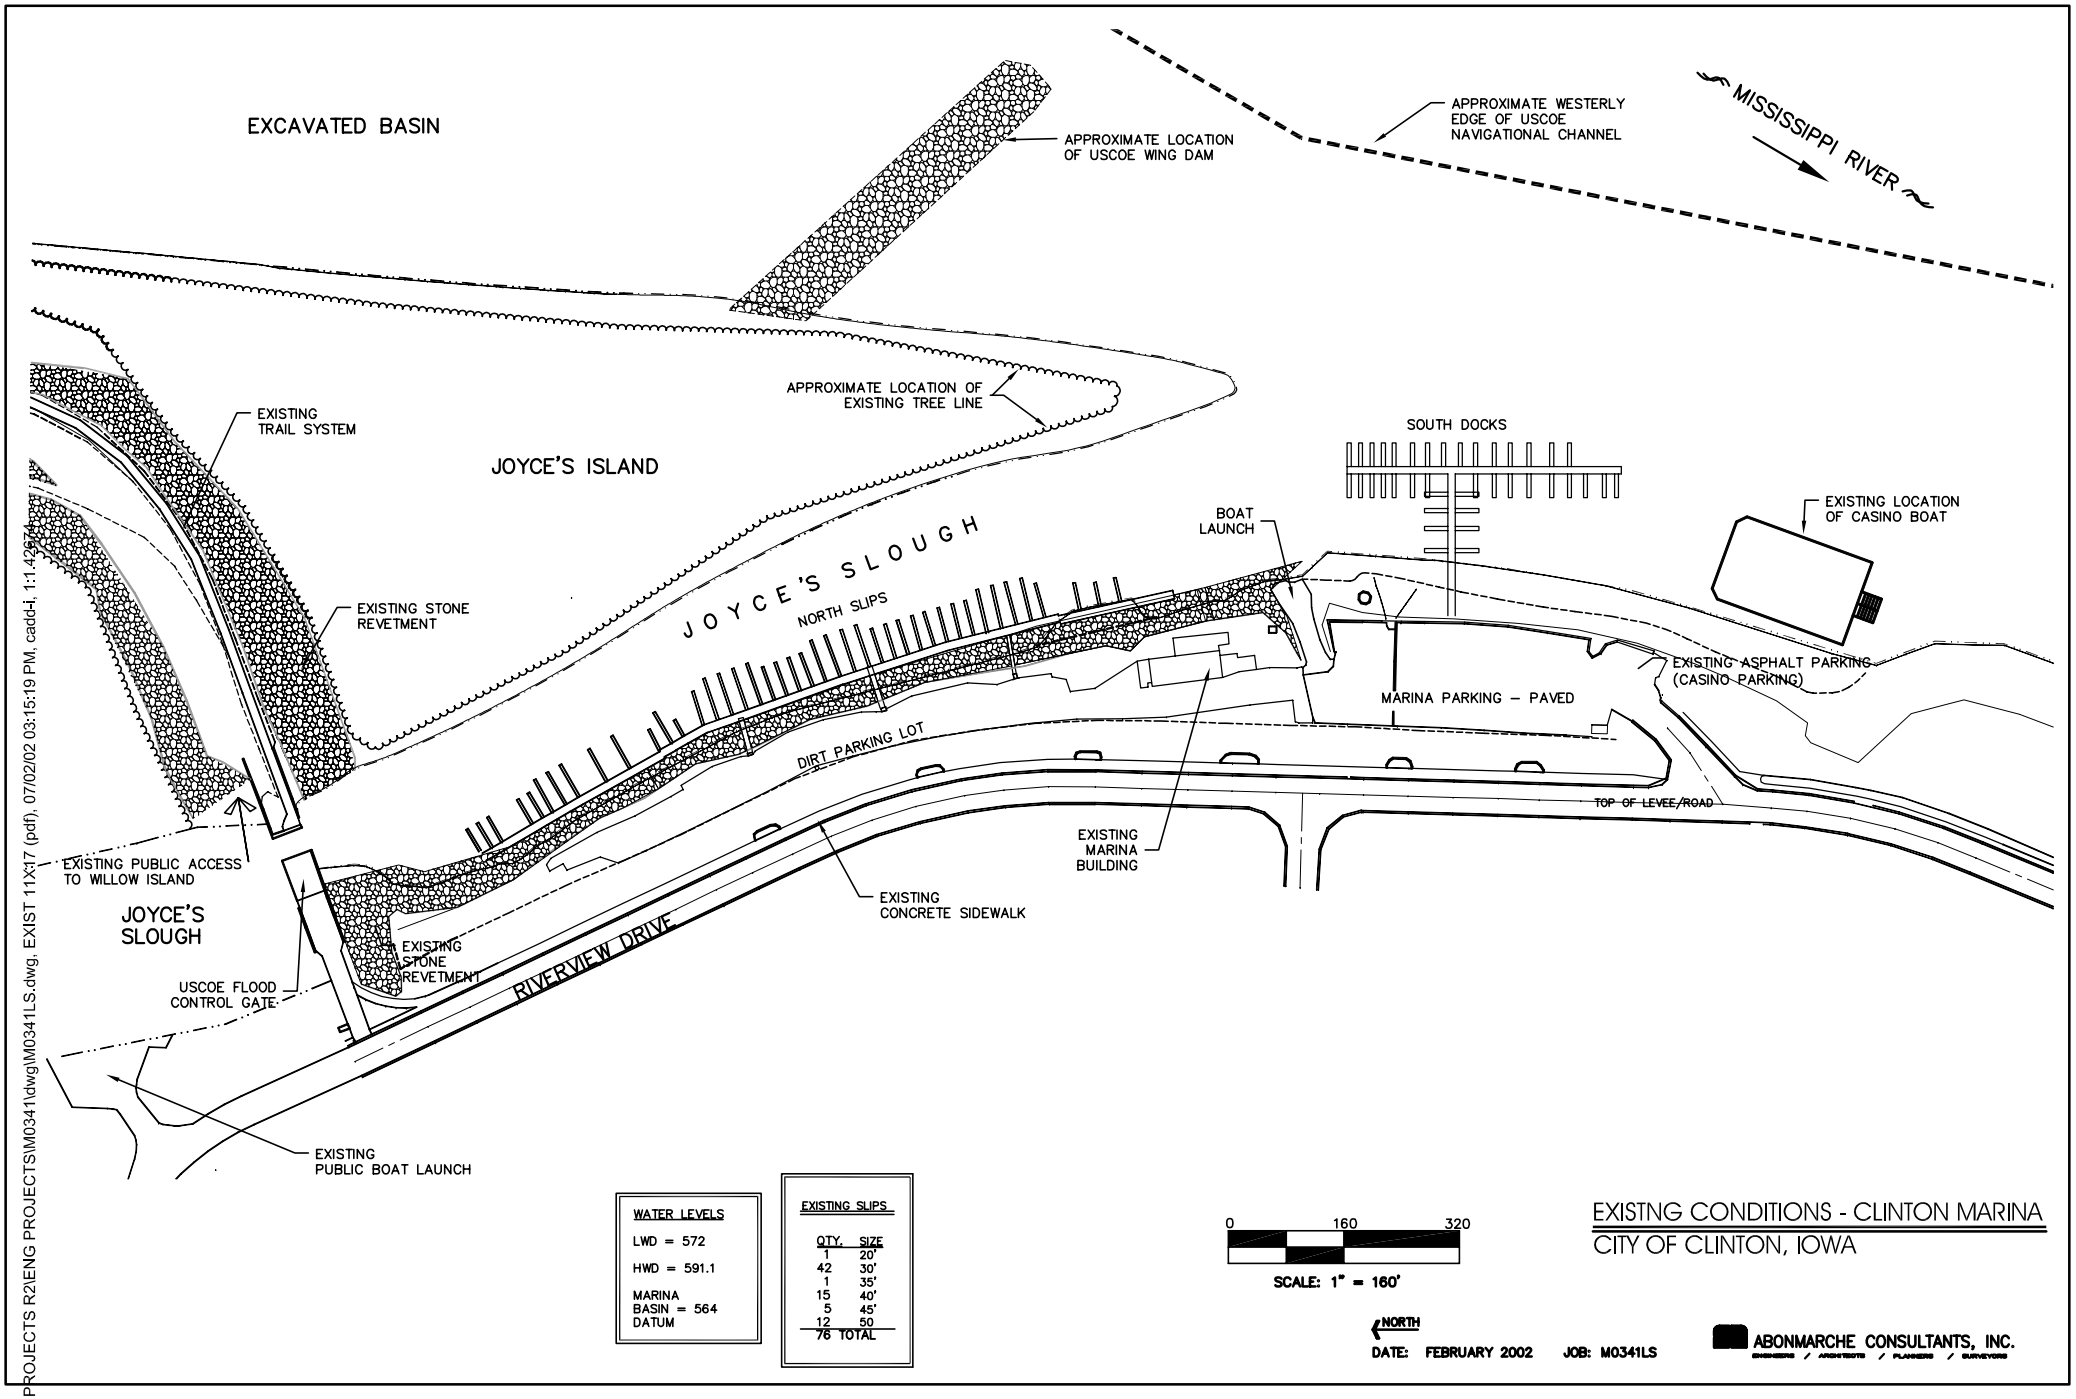


EXISTNG CONDITIONS - CLINTON MARINA

CITY OF CLINTON, IOWA

E:\LAND PROJECTS R2\ENG PROJECTS\M0341\dwg\M0341LS.dwg, EXIST 11X17 (pdf), 07/02/02 03:15:19 PM, cadd-j, 1:1.42674