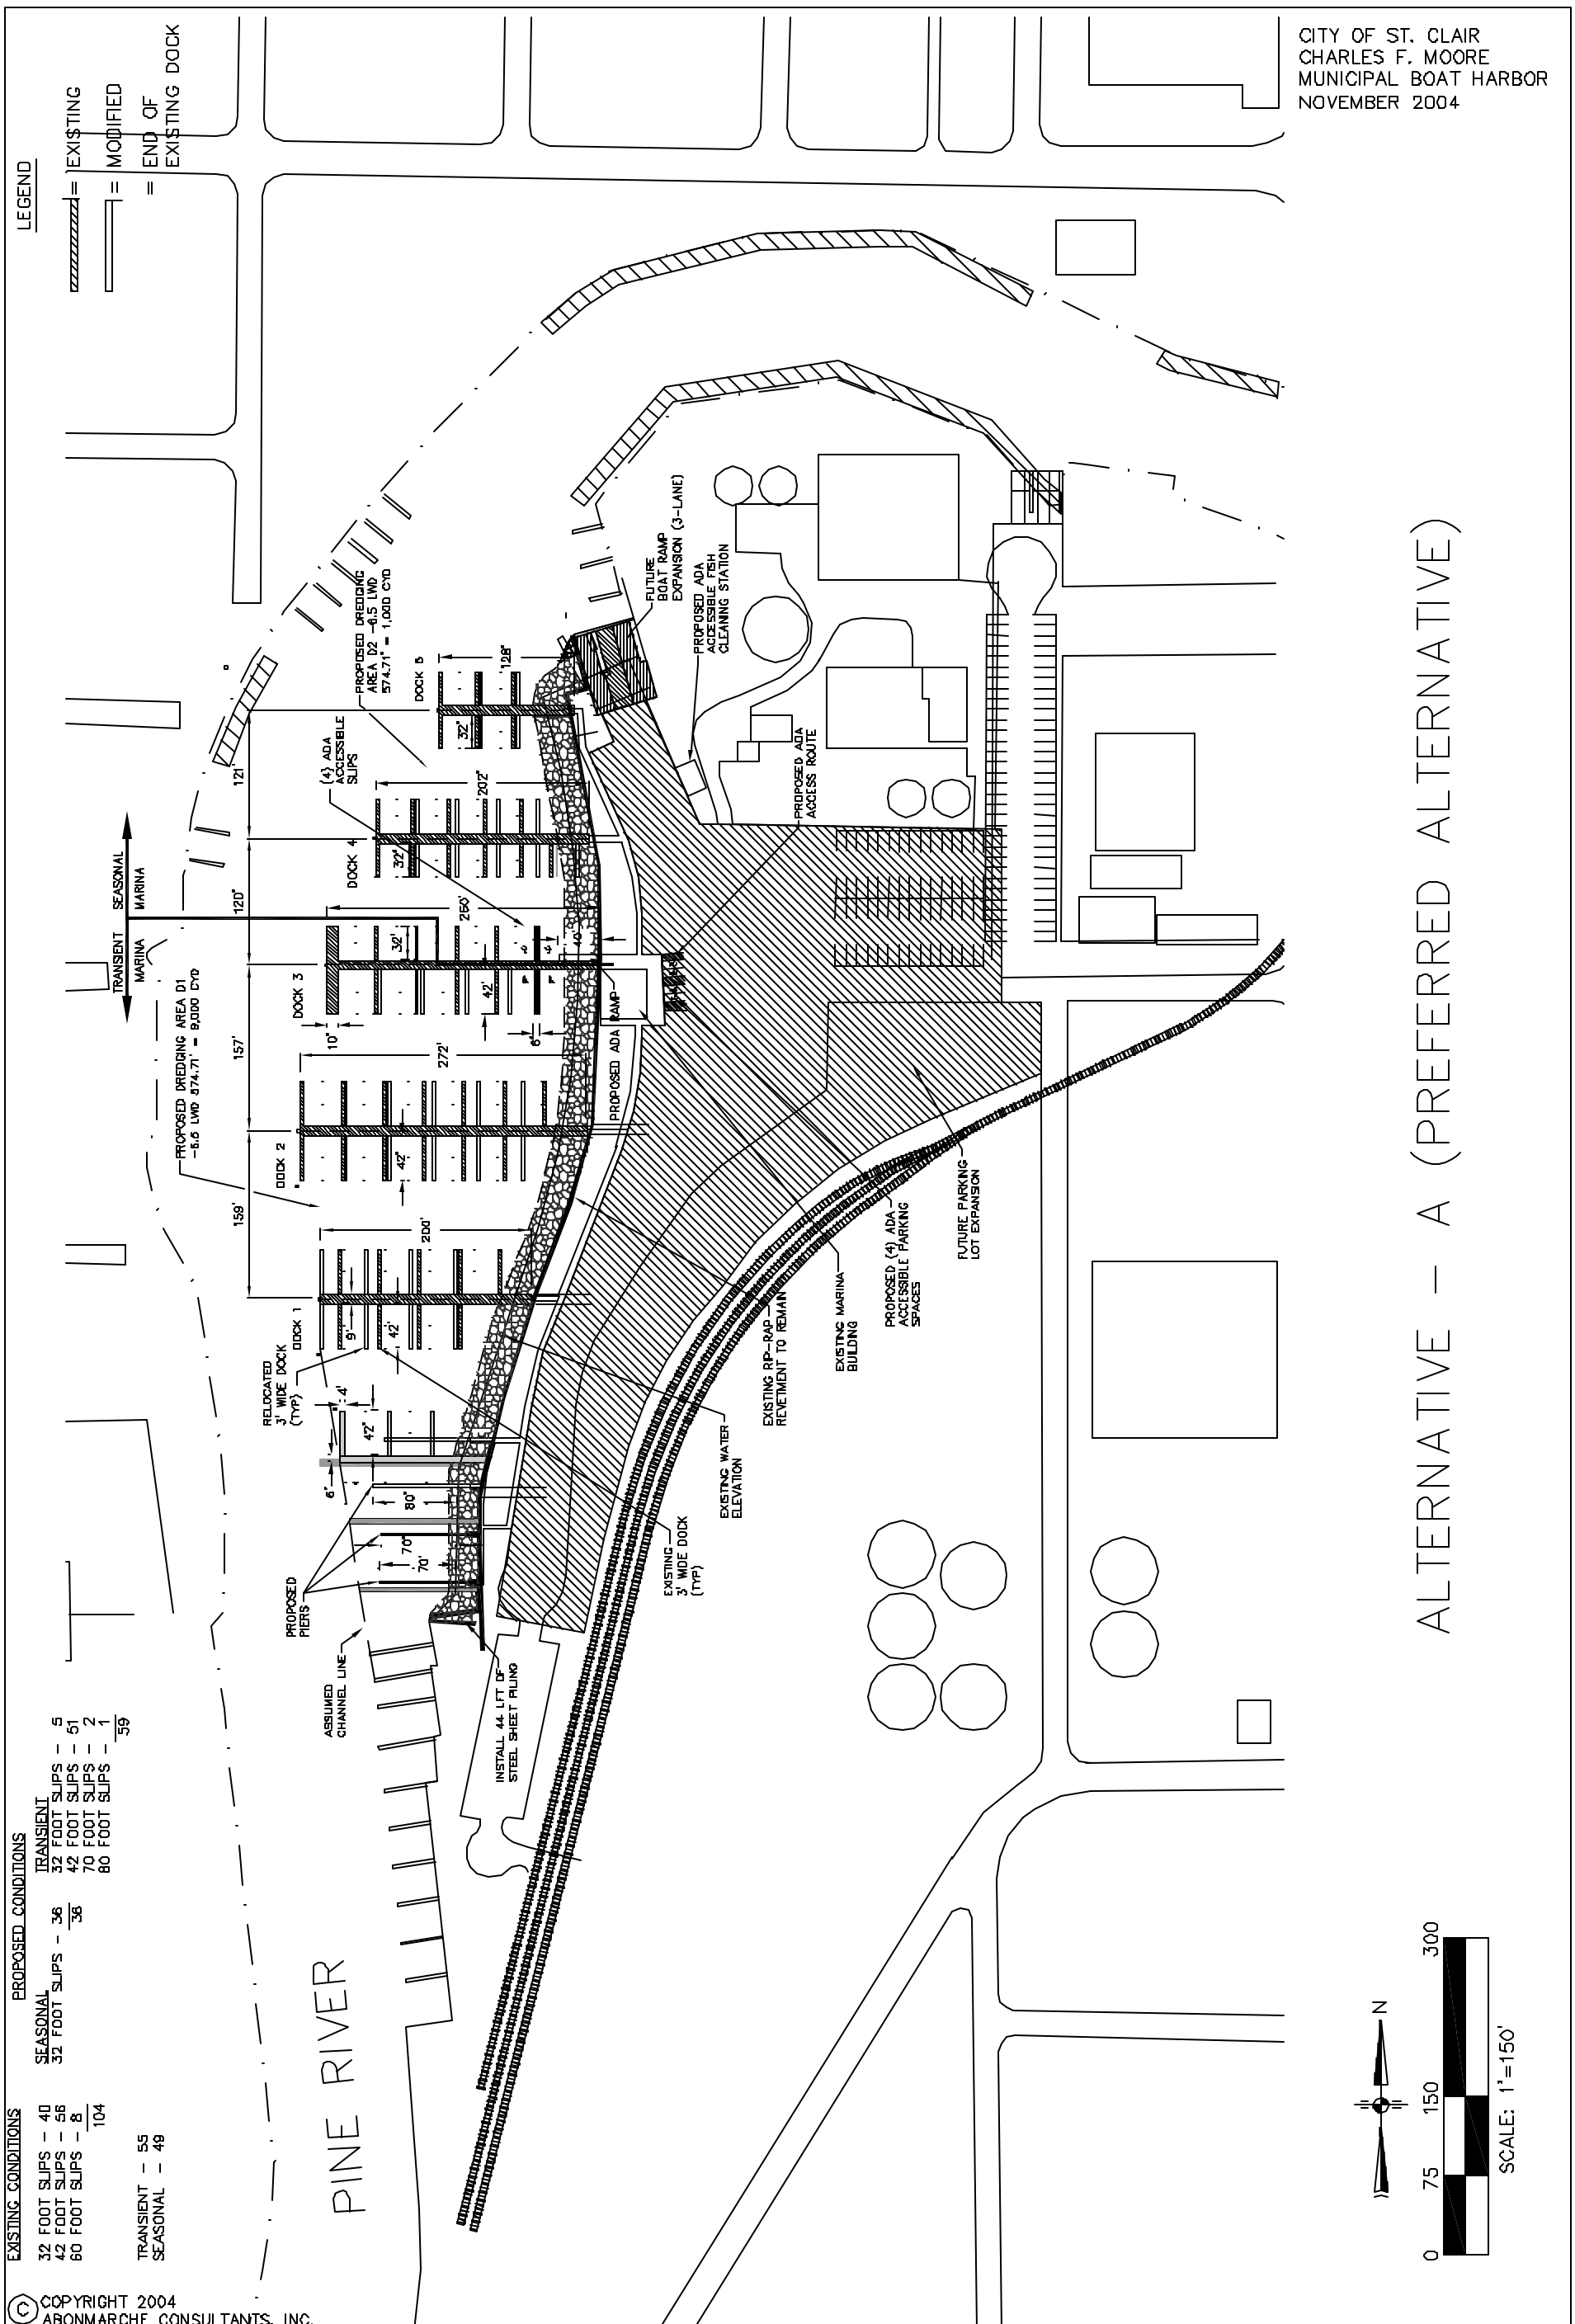

ABONMARCHE CONSULTANTS, INC.

95 WEST MAIN STREET • BENTON HARBOR, MI 49023 • T (269) 927-2295 • F (269) 927-1017
Manistee, MI • South Bend, IN • Fort Wayne, IN

JOB NO. M40397pm3

SHT. 3 OF 5

E:\LAND PROJECTS R2\ENG PROJECTS\M40397\dwg\M40397pm3.dwg, SH3 OF 5 pdf, 2/3/2005 1:00:09 PM, tthomas, 1:1